


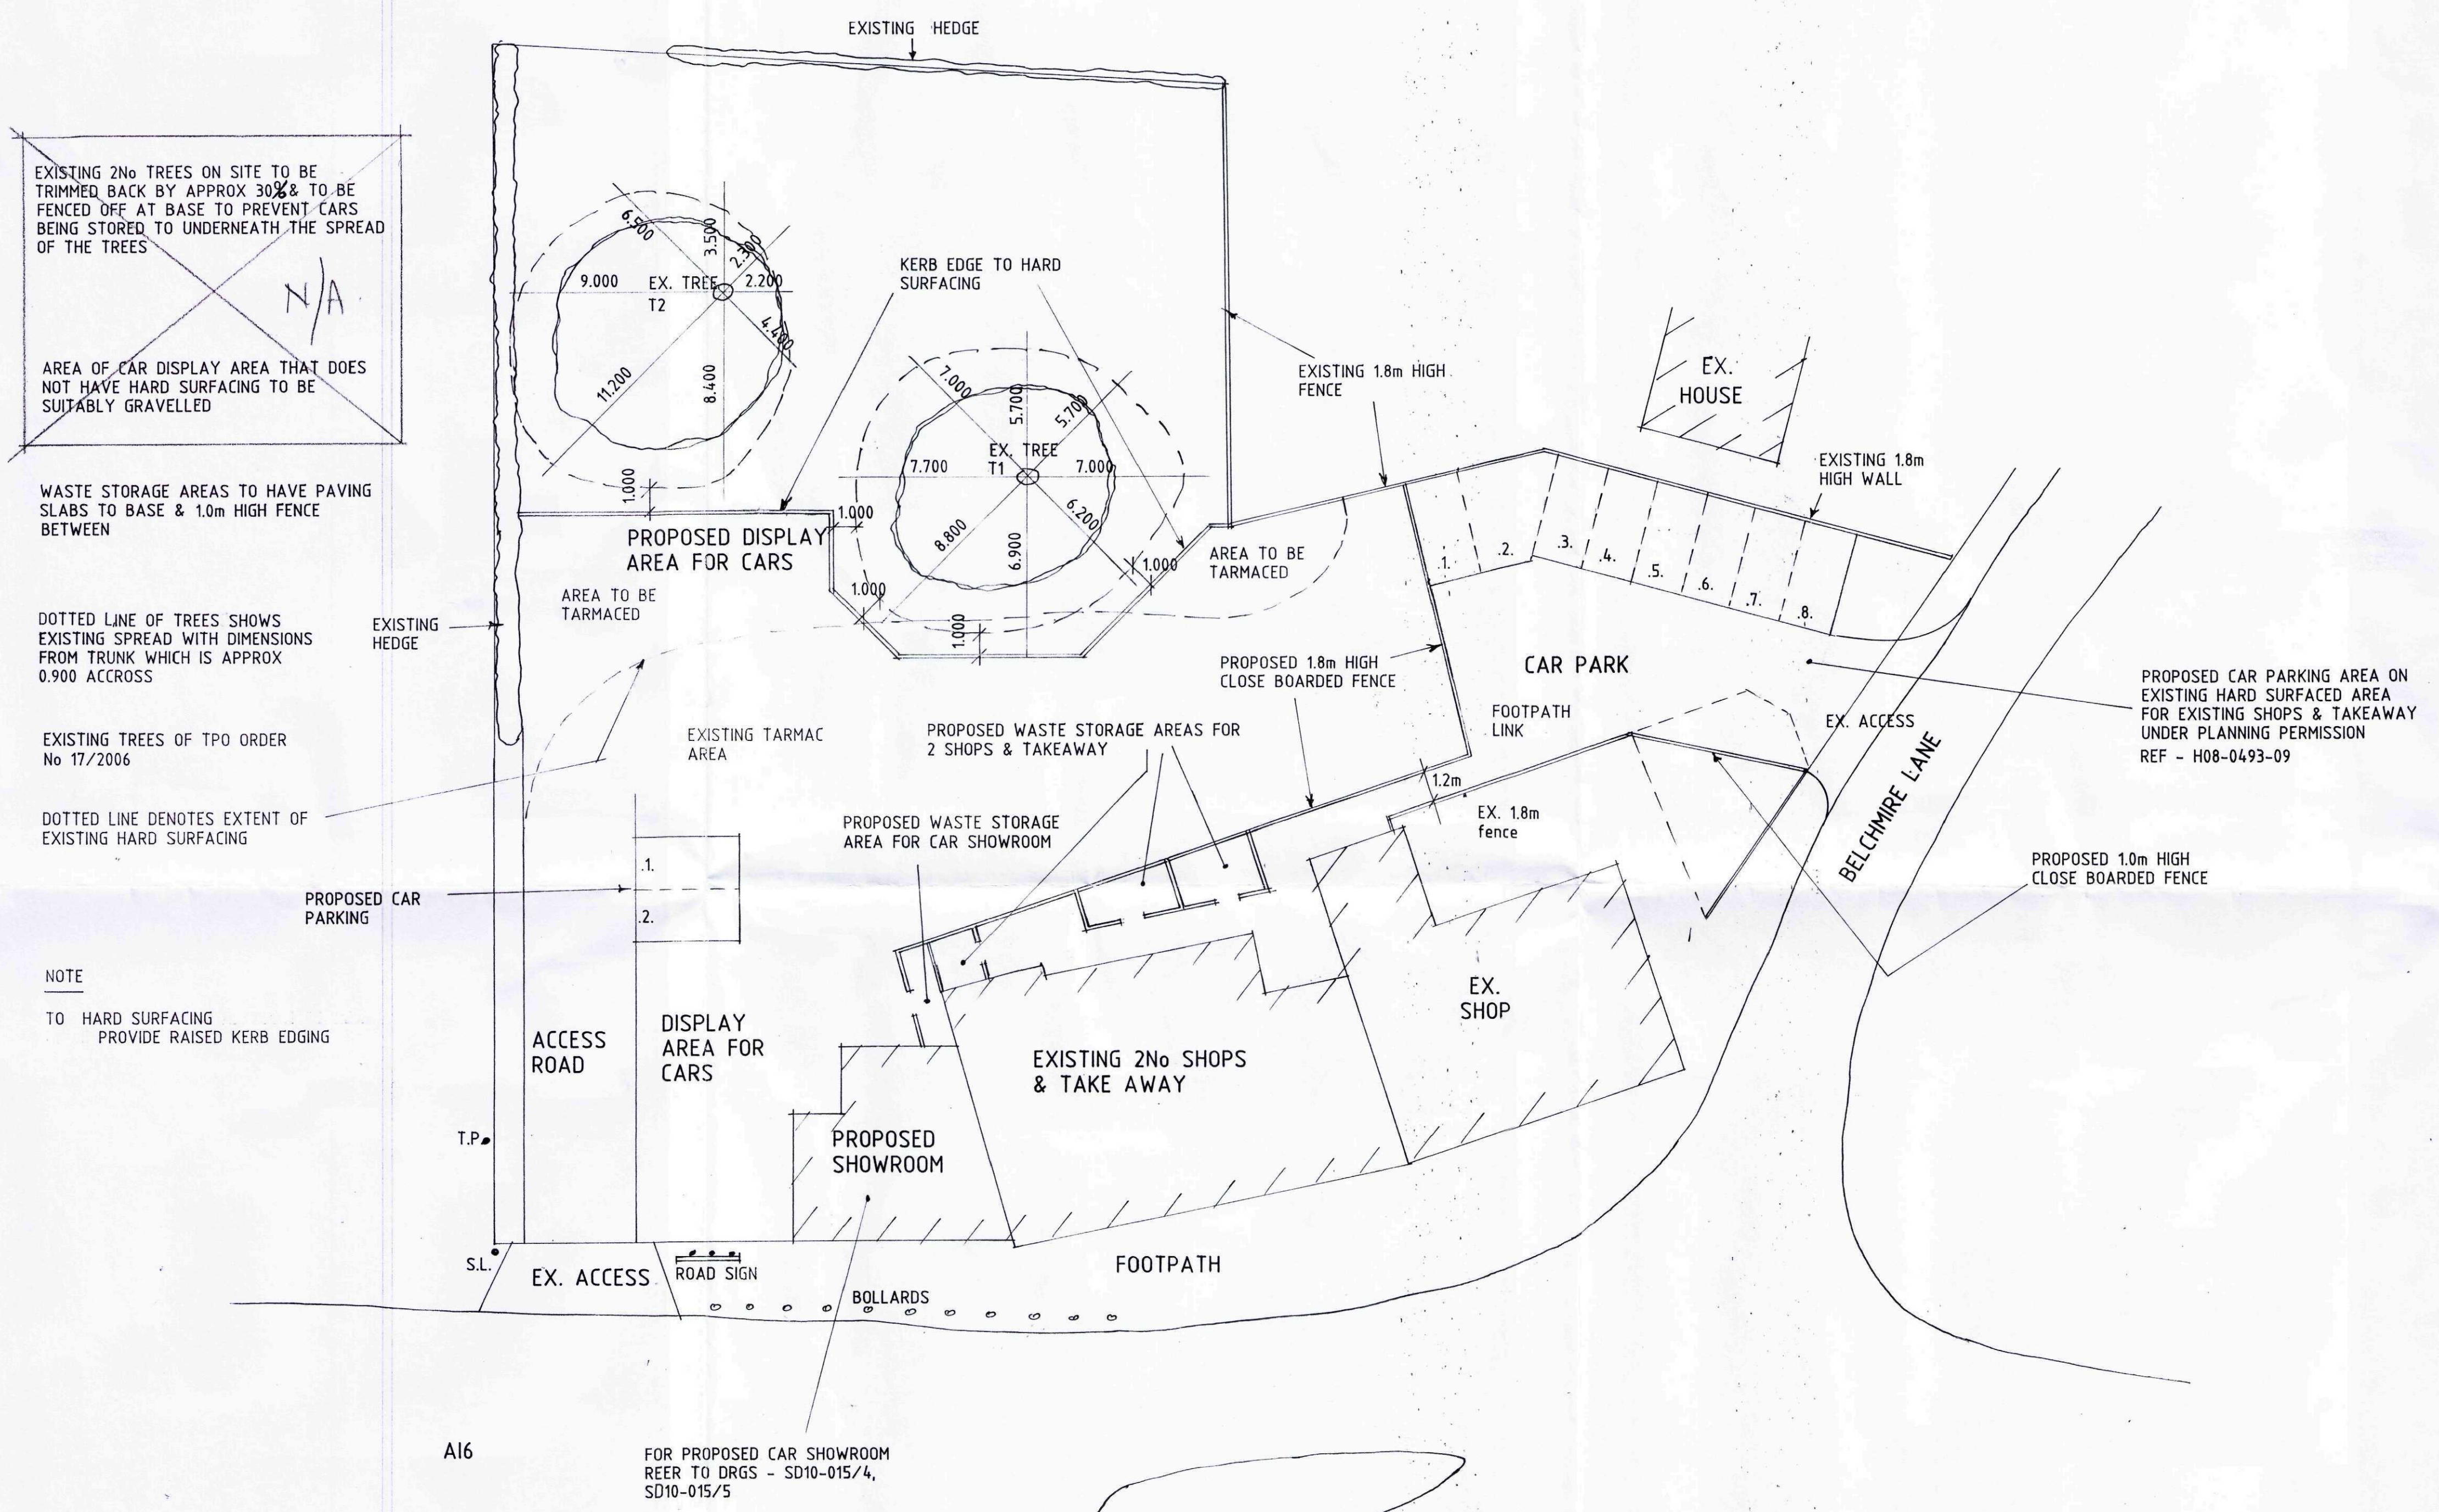

SITE PLAN

THIS DRG. TO BE READ IN CONJUNCTION WITH
SD10-015/4, SD10-015/5

AMENDED PLAN

Ref. A2

SHDC
Planning & Development
30 SEP 2010
Ref: 0591-10

Status
DESIGN
CONSULTANTS IN ARCHITECTURE & PLANNING

PROPOSED CAR LOT &
CAR SHOWROOM PLUS CAR
PARKING FOR EXISTING 2No
SHOPS & TAKEAWAY AT
No 1 SPALDING ROAD,
GOSBERTON FOR

MR. R. HUSSAIN.

1:200 SD10-015/6

JULY-10 B. GILHAM.

2 Edinburgh Walk, Holbeach,
Spalding, Lincs. PE12 7AP.
Tel: 01406 424343 Fax: 01406 490702

