




French Doors - Outside View - (Scale 1:20)

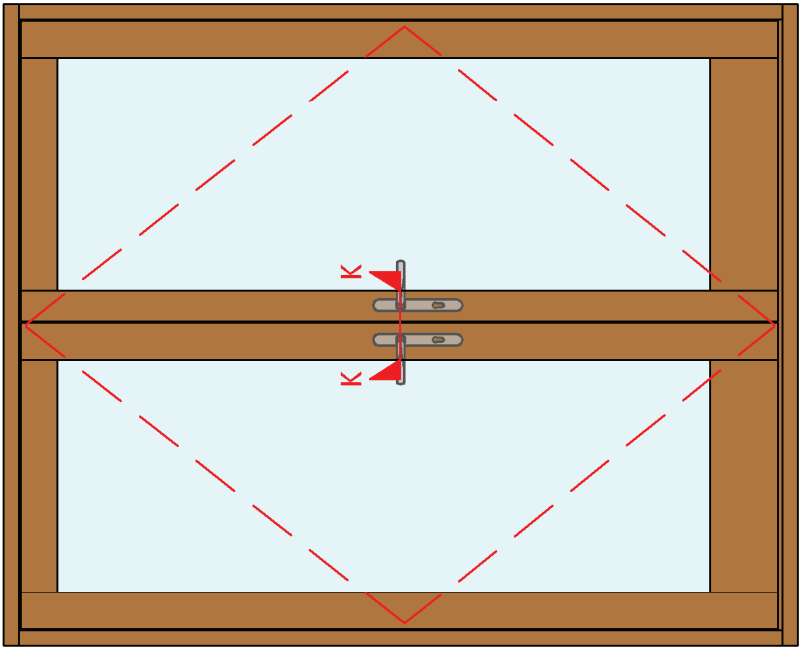


Stable Door - Outside View - (Scale 1:20)

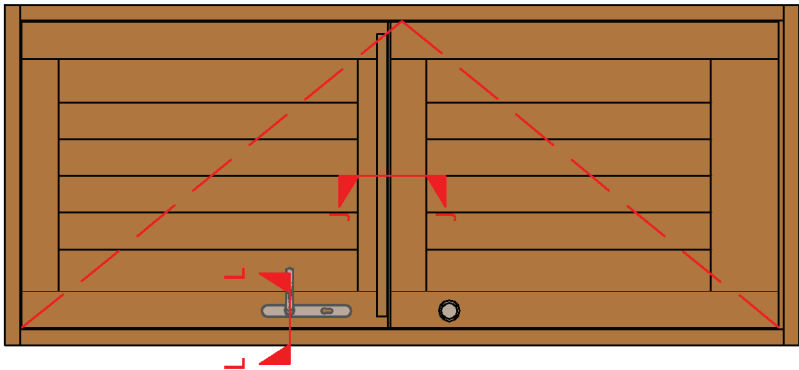

Stable Door Meeting J-J - (Scale 1:2)

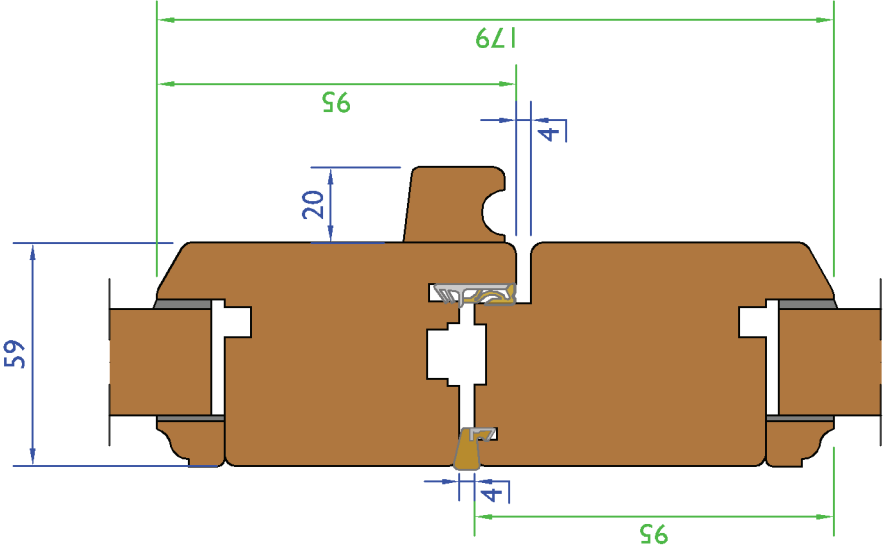


Stable Door Handle L-L - (Scale 1:2)

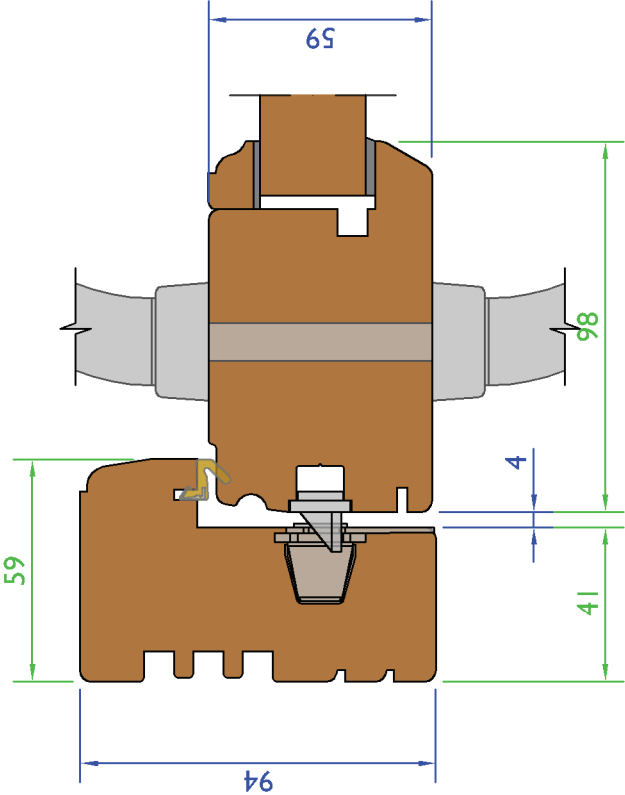


SECTION K-K - MEETING RAIL OPTIONS


French Door Meeting Concealed Lock Option - (Scale 1:2)

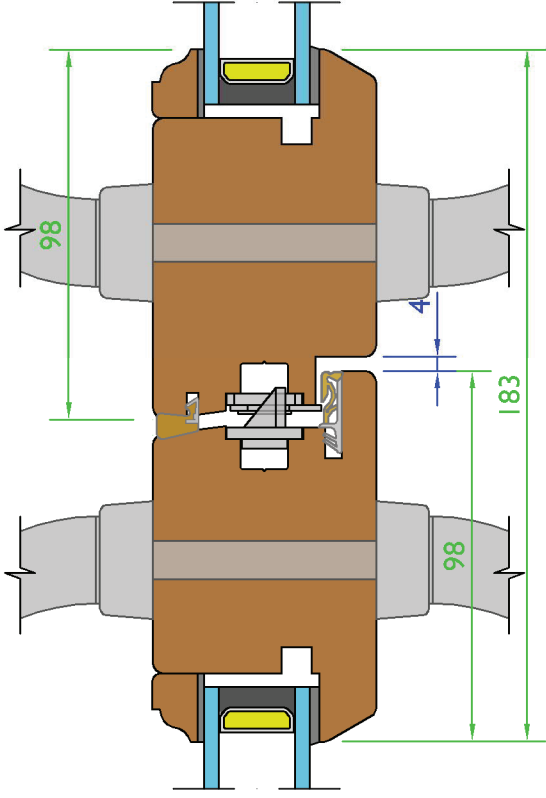

French Door Meeting Thumb Bolt Option - (Scale 1:2)

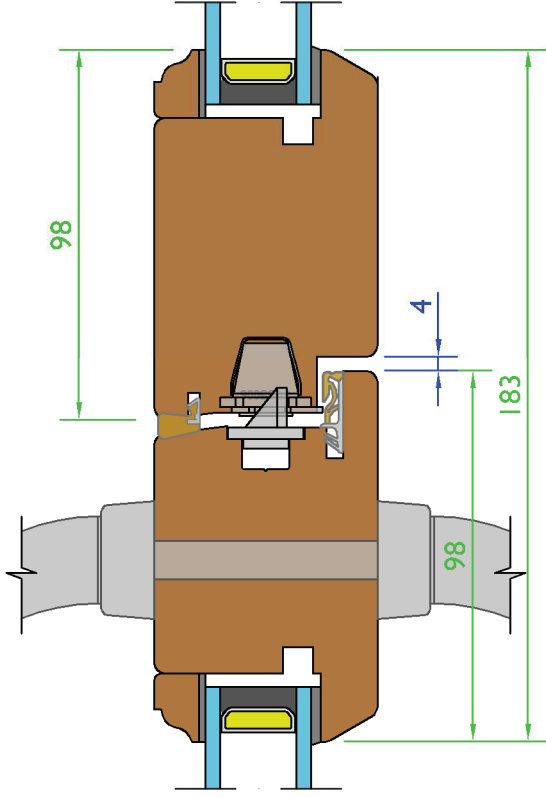

French Door Meeting - (Scale 1:2)

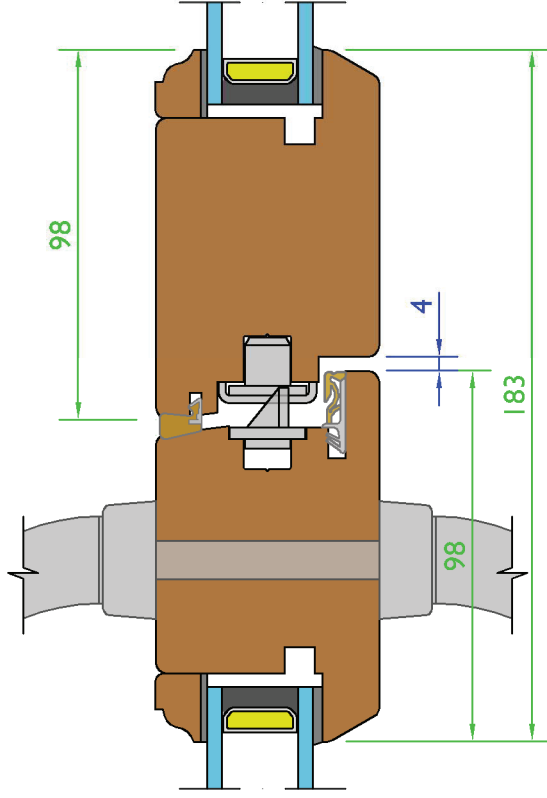

Variable Dimensions
(Dim shown is usually min)

Fixed Dimensions

System: T-DS5-94-59			
Title: Traditional - Out Open Doorset (59mm)			
Scale:	As Shown	Rev No:	A
Drawn By:	LH	Sheet No:	4
		Date:	12-Mar-18
		Status:	Released