


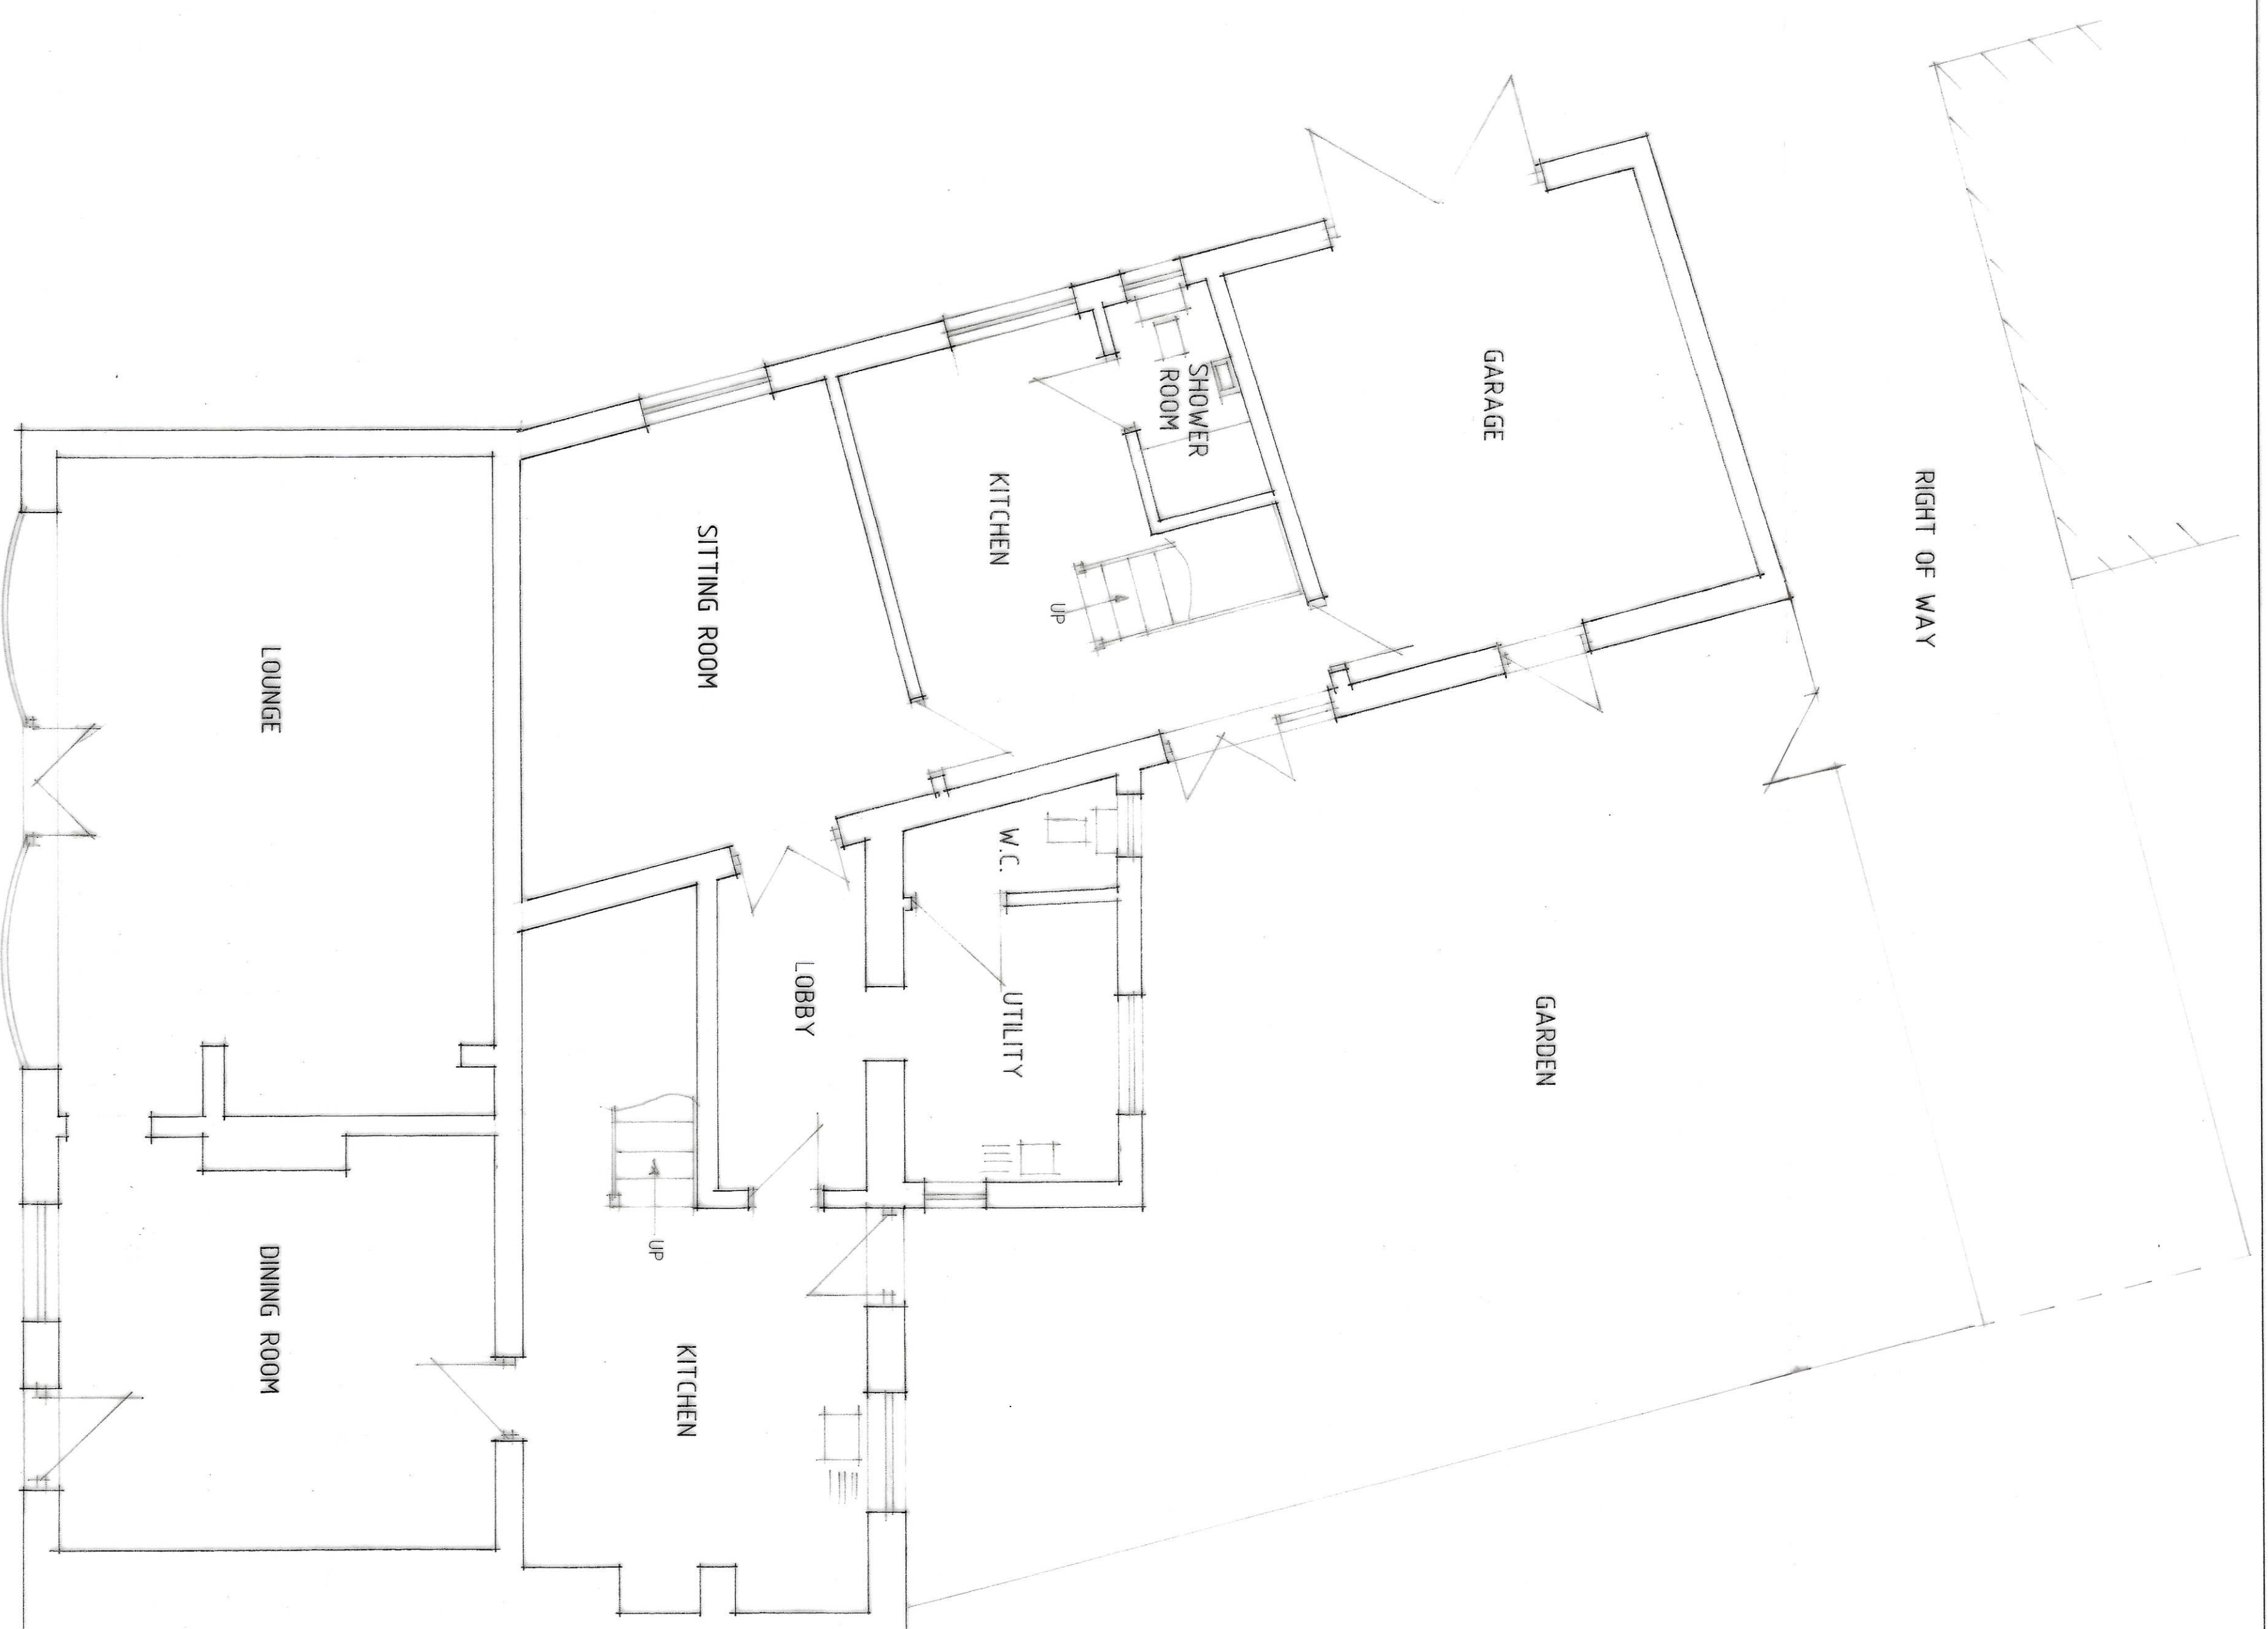

GROUND FLOOR PLAN / SITE PLAN

Status
DESIGN
CONSULTANTS IN ARCHITECTURE & PLANNING

PROPOSED CHANGE OF USE
FROM DOMESTIC TO TEA
ROOMS AT 2 WARGATE WAY,
GOSBERTON FOR

MRS. S. WATERSON.

GROUND FLOOR PLAN / SITE
PLAN AS EXISTING

1:50 SD20-013/1

JUNE-20 B.GILHAM.

2 Edinburgh Walk, Edinburgh,
Scotland, EH6 7AP
Tel: 01166 424343 Fax: 01166 409702

