


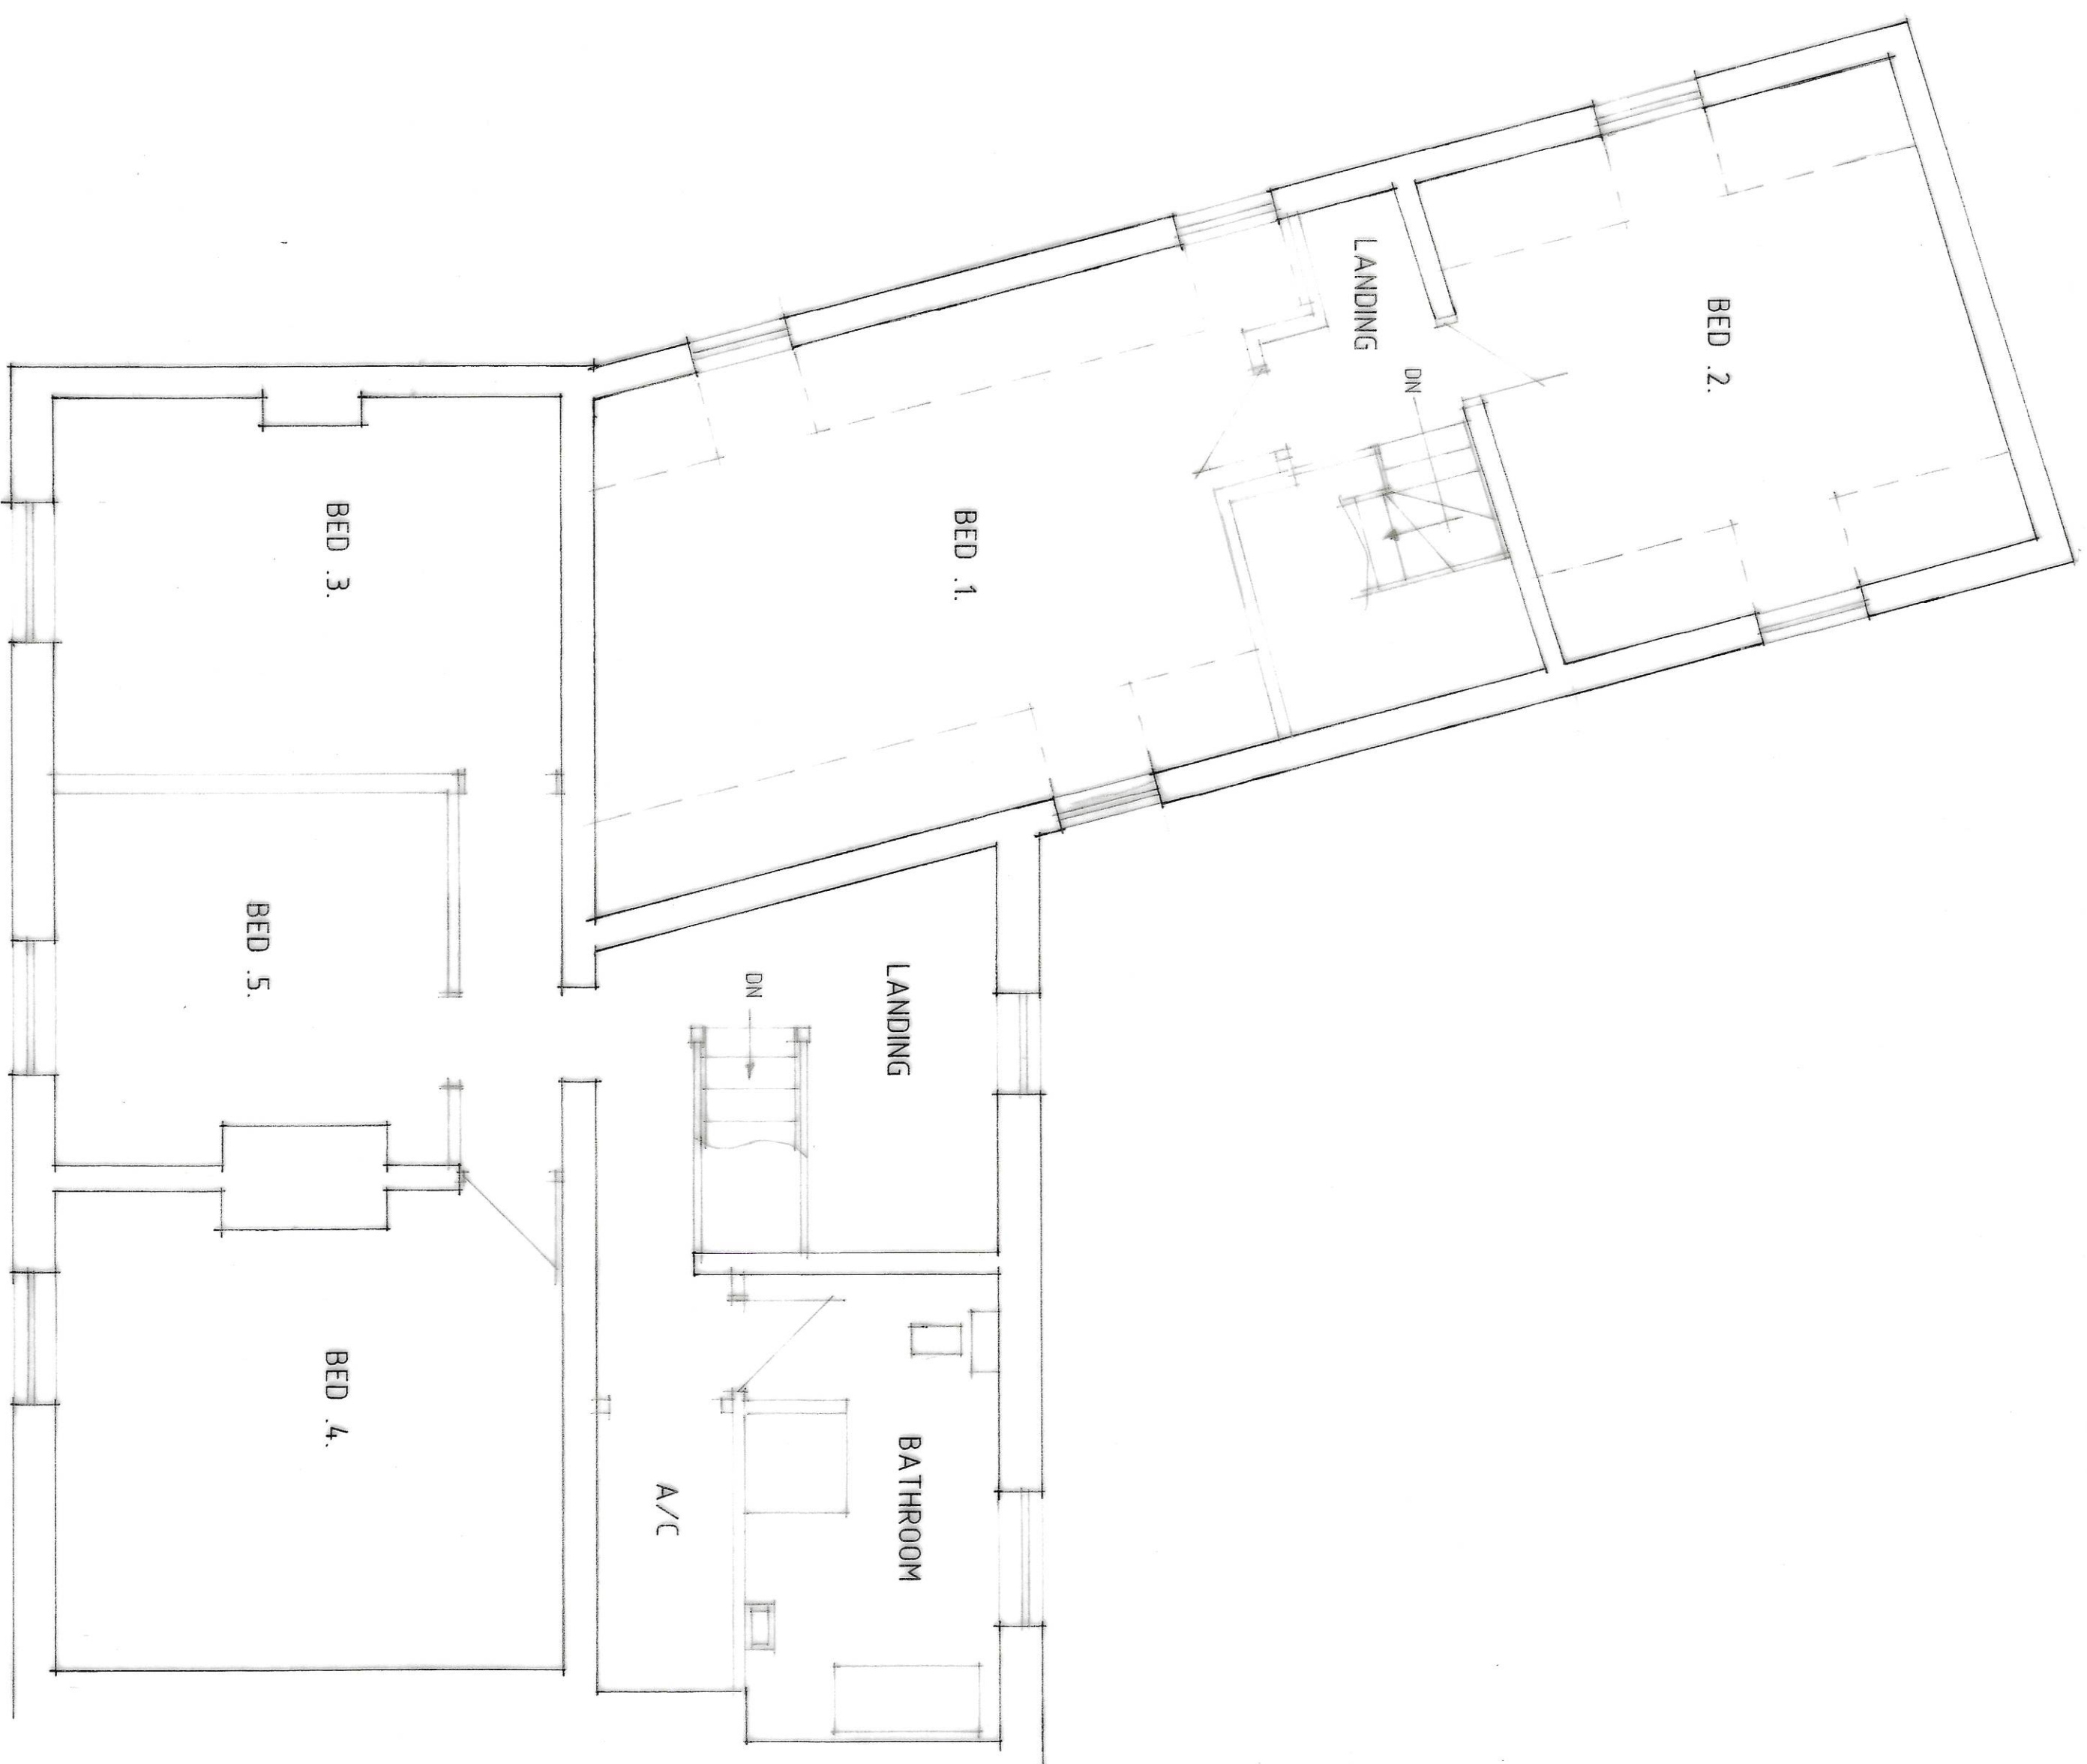

FIRST FLOOR PLAN

Status
CONSULTANTS IN ARCHITECTURE & PLANNING

PROPOSED CHANGE OF USE
FROM DOMESTIC TO TEA
ROOMS AT 2 WARGATE WAY,
GOSBERTON FOR

MRS. S. WATERSON.

FIRST FLOOR PLAN AS
EXISTING

1:50 SD20-013/2

JUNE-20 B.GILHAM.

