


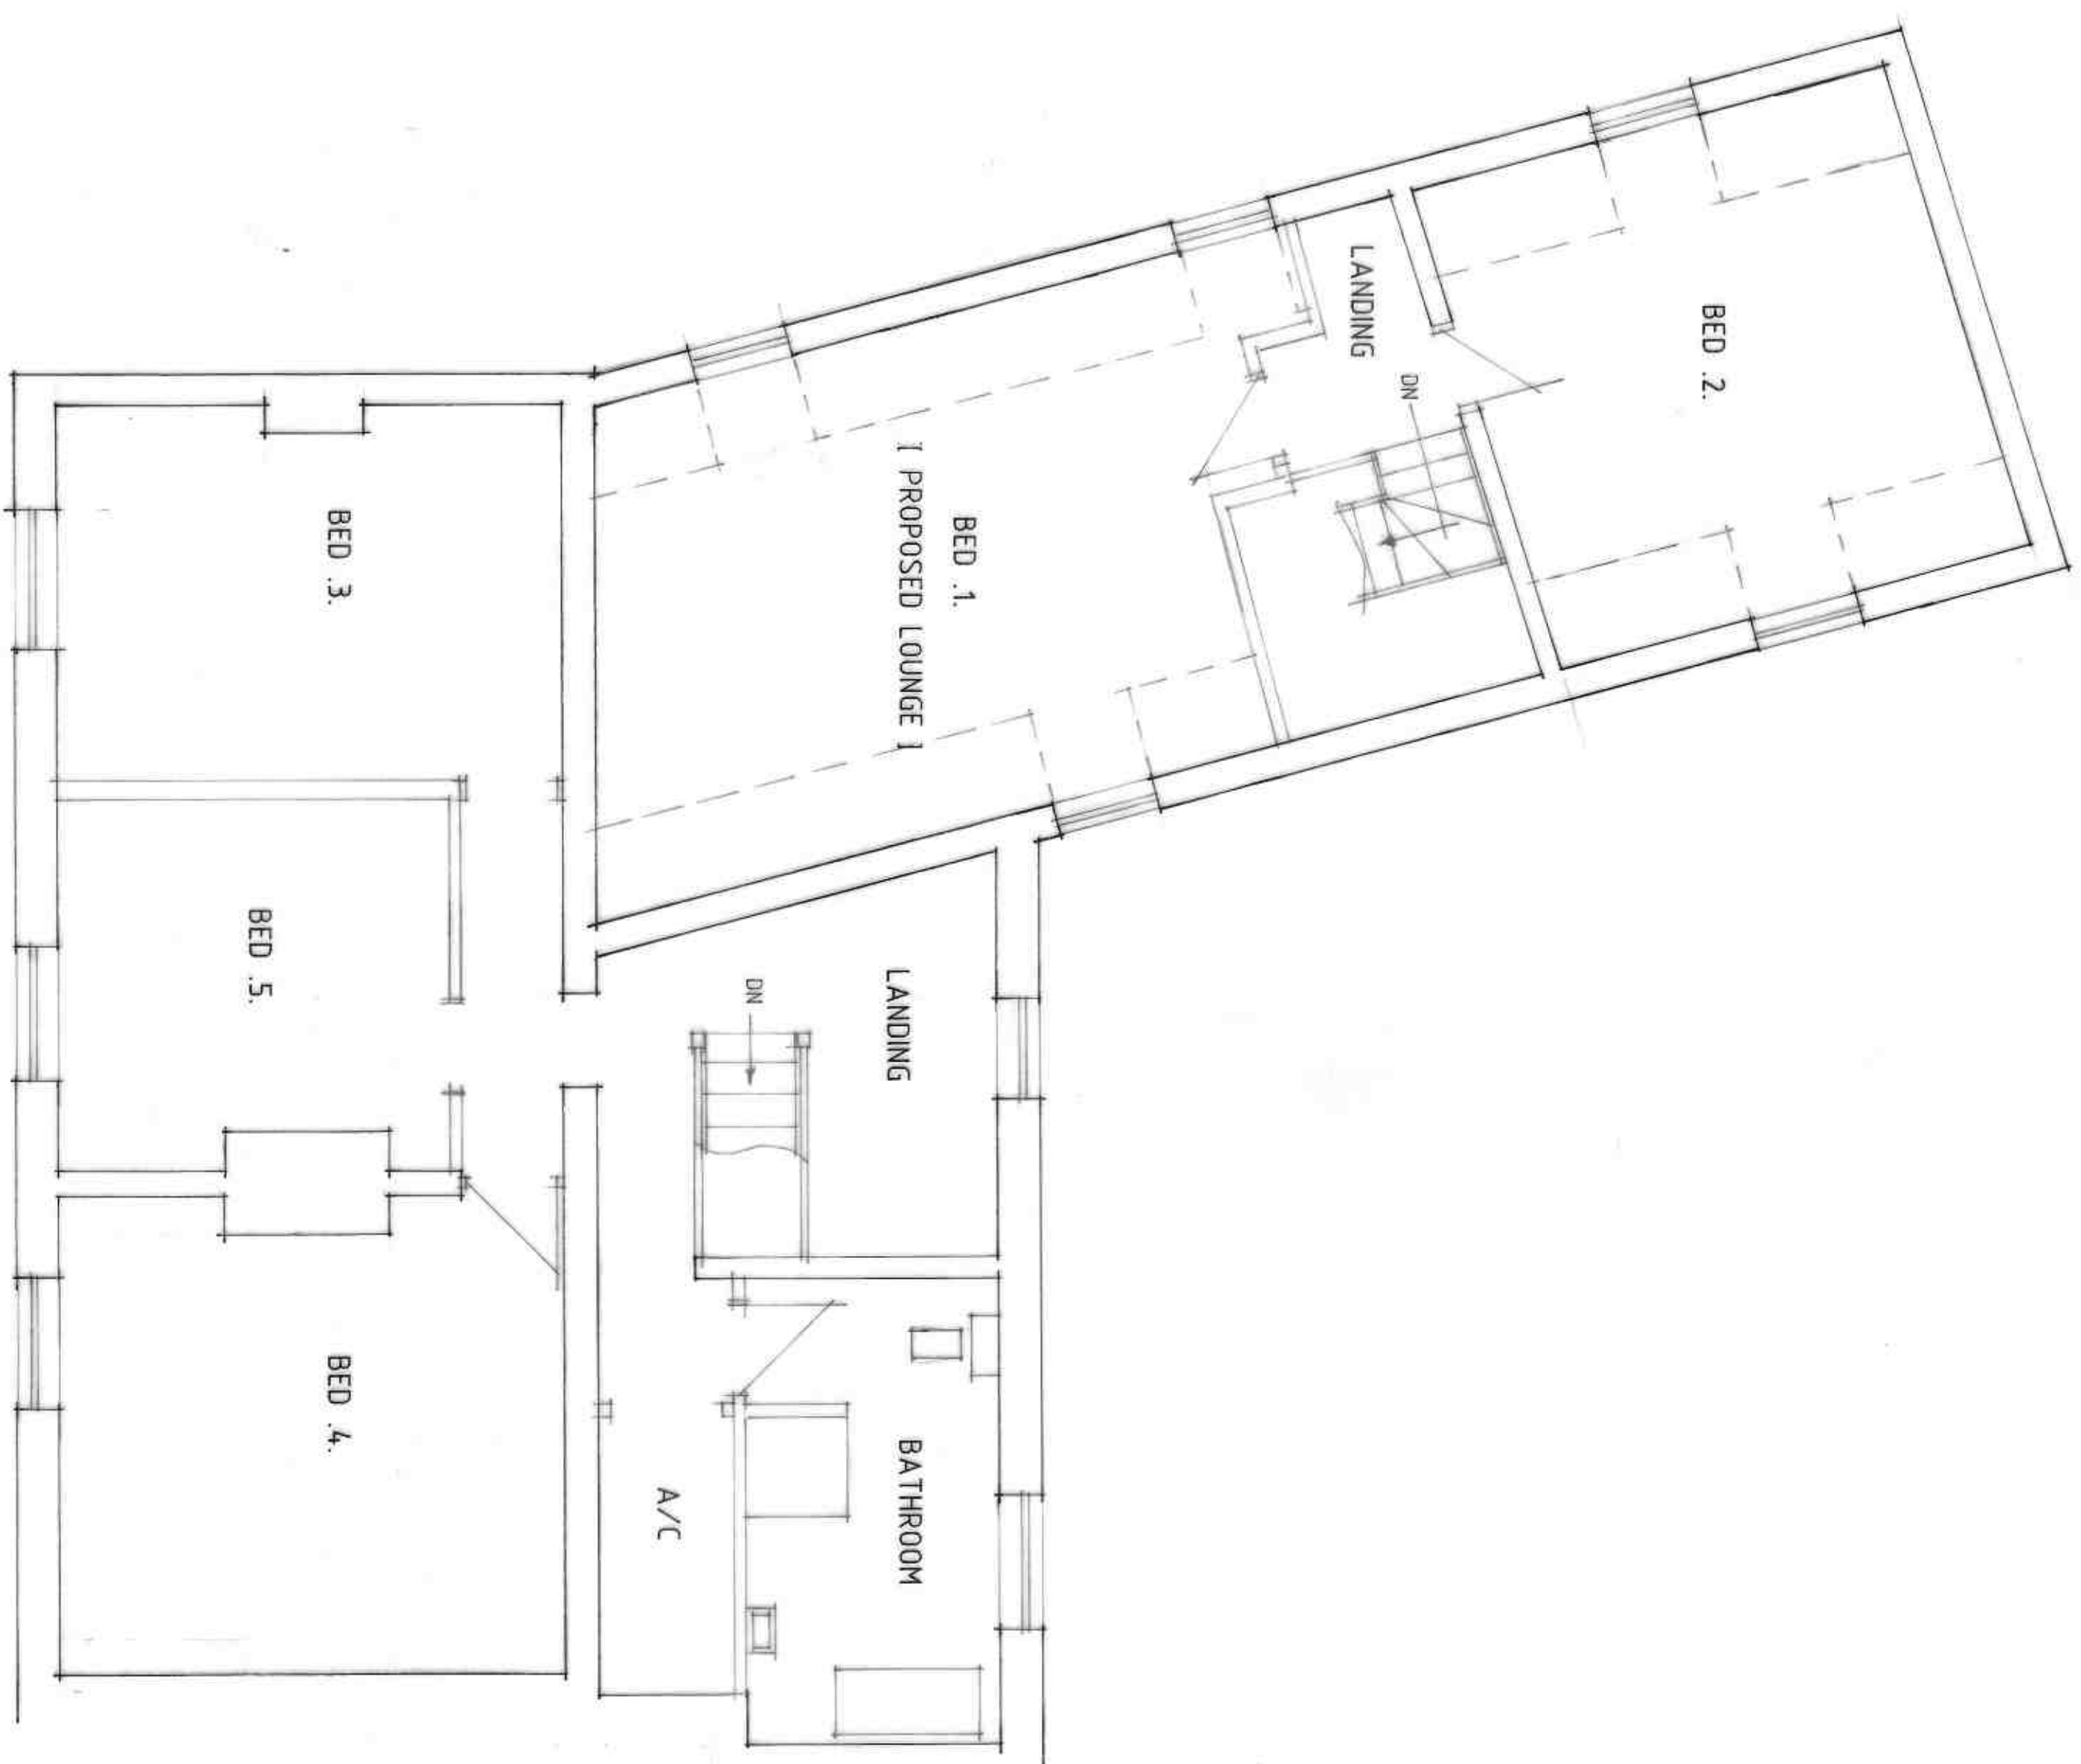

FIRST FLOOR PLAN

NOTE
FIRST FLOOR TO REMAIN DOMESTIC
ALONG WITH GROUND FLOOR KITCHEN,
SHOWER ROOM AND GARAGE AS SHOWN.
BED .1. TO BE USED AS LOUNGE

A - ALTS - 6.8.20

Status
DESIGN
CONSULTANTS IN ARCHITECTURE & PLANNING

PROPOSED CHANGE OF USE
FROM DOMESTIC TO TEA
ROOMS AT 2 WARGATE WAY,
GOSBERTON FOR

MRS. S. WATERSON.

FIRST FLOOR PLAN AS
PROPOSED

1:50 SD20-013/4

JUNE-20 B.GILHAM.

