


High Street

existing low kerbs

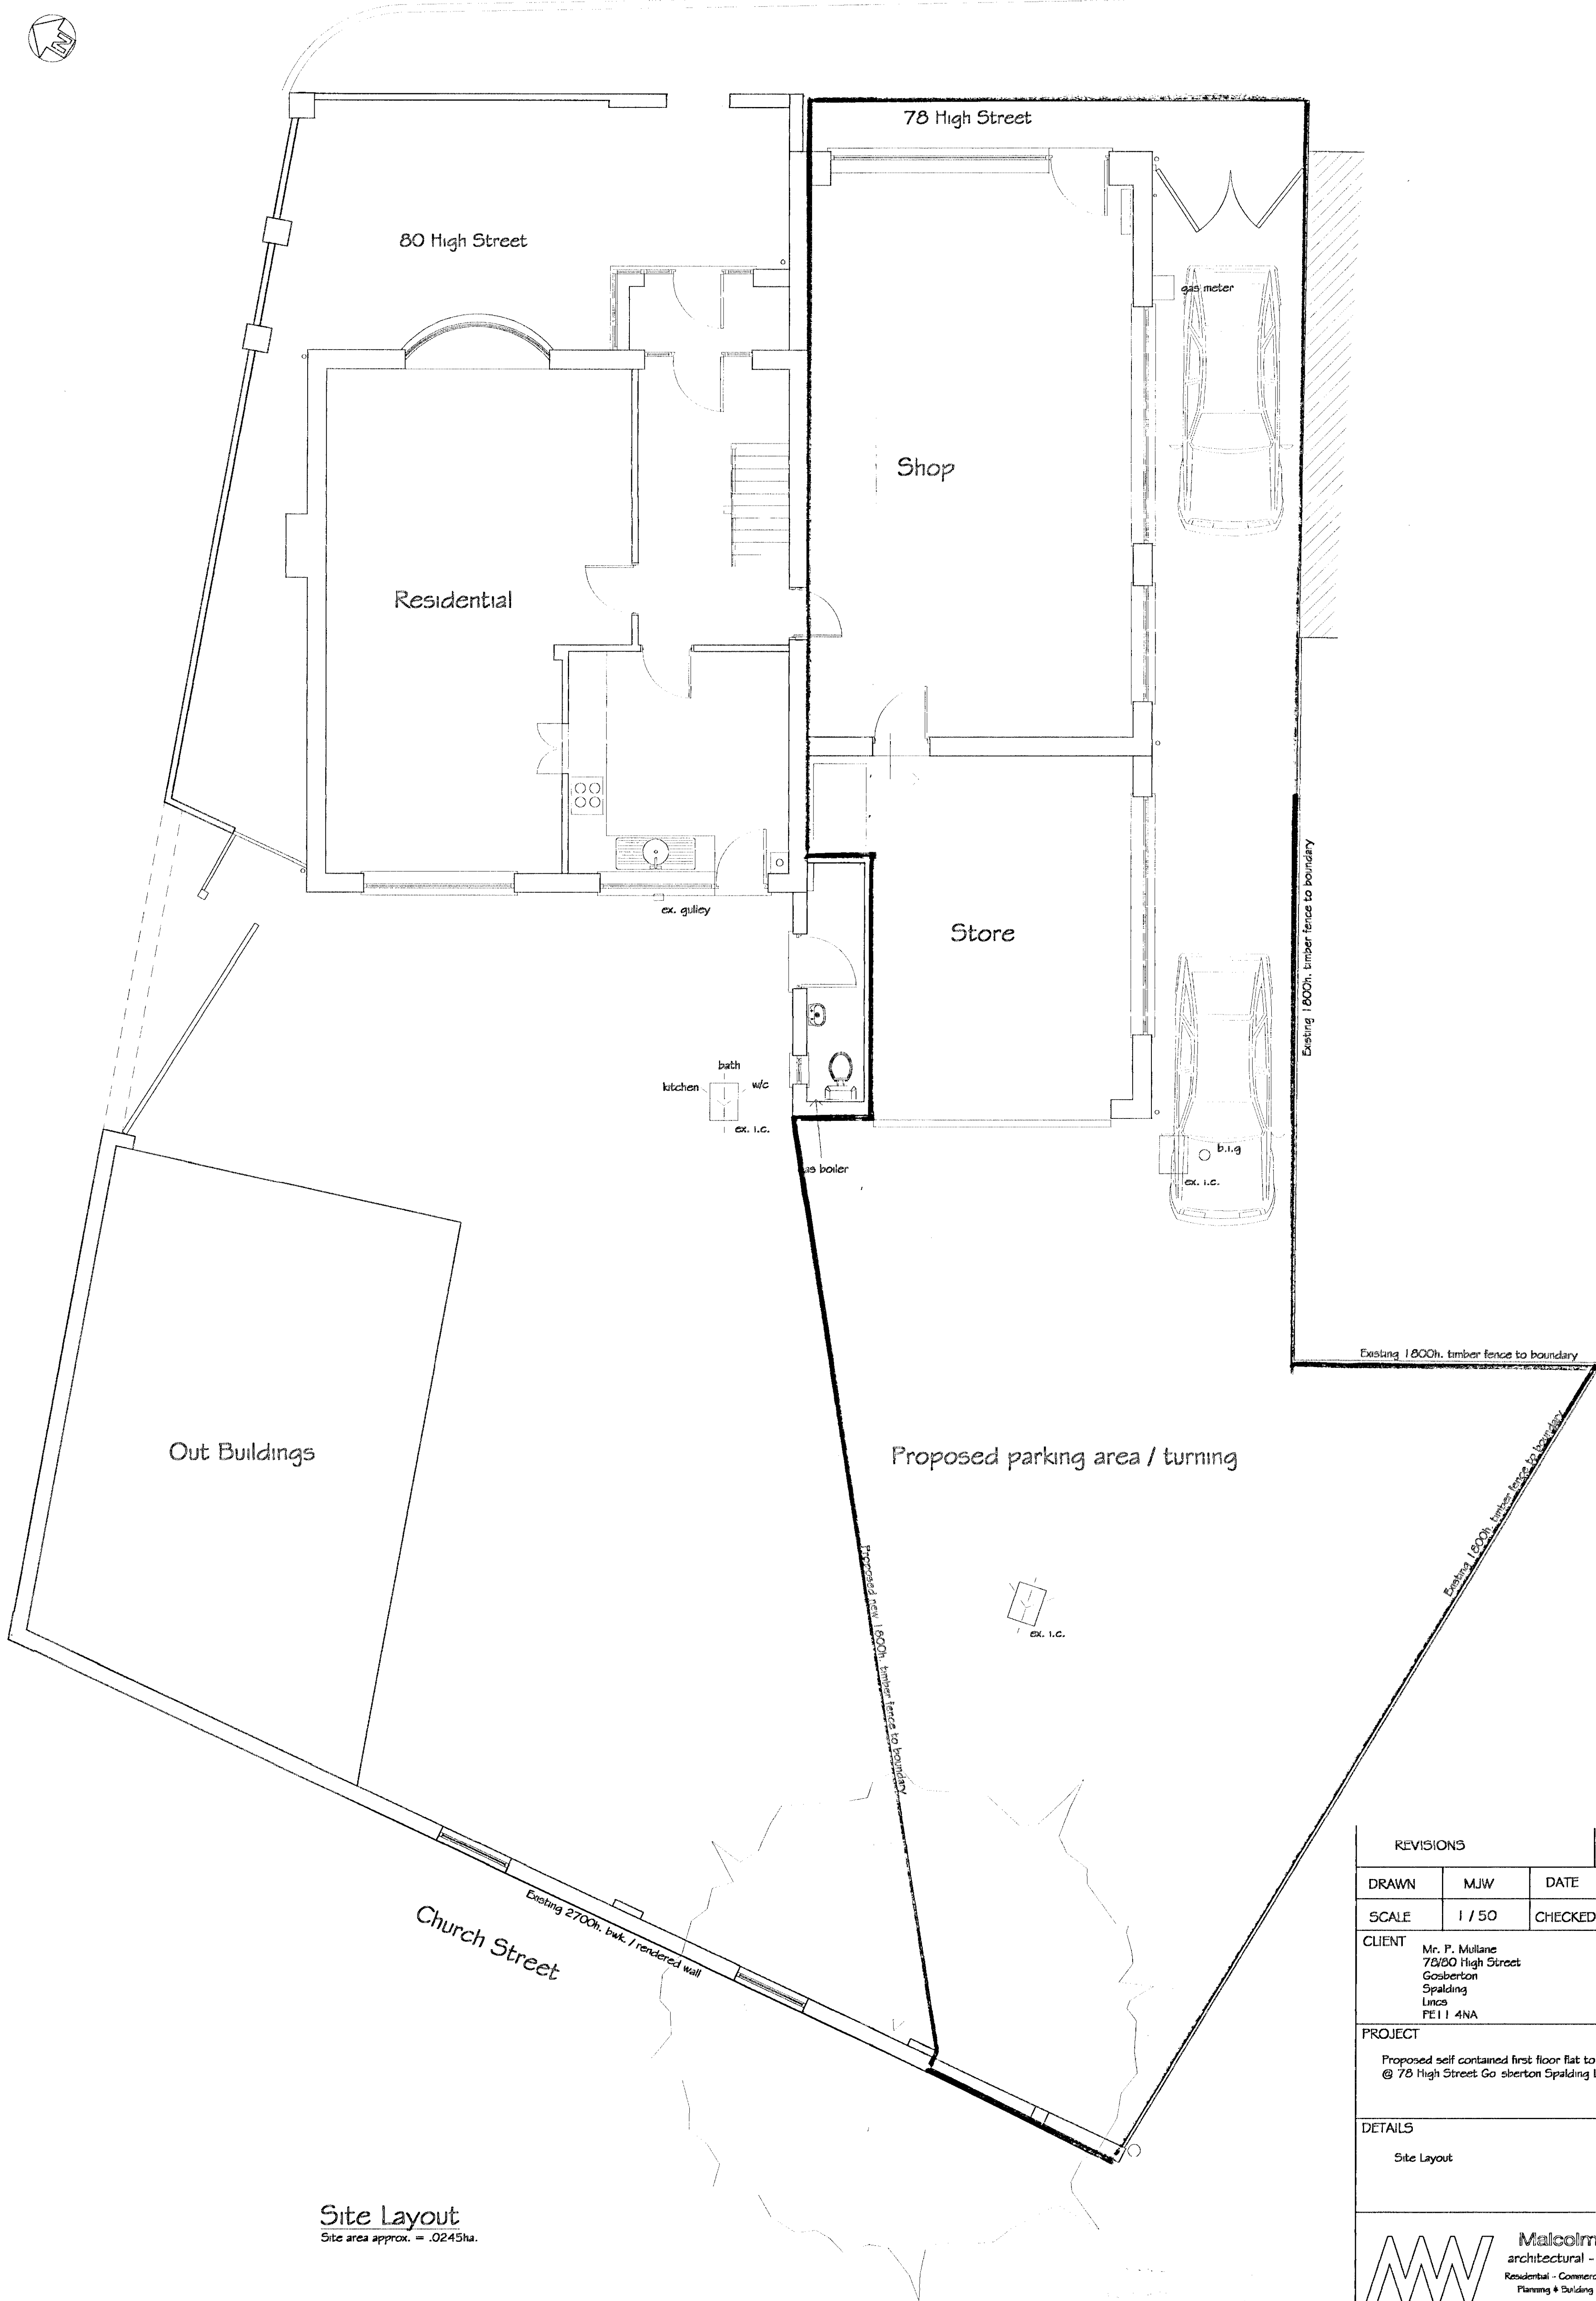

Site Layout
Site area approx. = .0245ha.

REVISIONS		BY	DATE
DRAWN	MJW	DATE	18/4/07
SCALE	1 / 50	CHECKED	
CLIENT			
Mr. P. Mullane 78/80 High Street Gosberton Spalding Lincs PE11 4NA			
PROJECT			
Proposed self contained first floor flat to existing premises @ 78 High Street Gosberton Spalding Lincs PE11 4NA			
DETAILS			
Site Layout			
<div><div></div><div>Malcolm Watson architectural - detailing services Residential - Commercial - Industrial - Agricultural Planning & Building Regulations Submissions</div></div> <div><div>13 Wimberley Way, Pechobock, Spalding, Lincs. PE11 3RY. Tel / Fax : 01775 767650 email : mjw.13@btinternet.com</div><div> BUILDING CONTROL Partner www.bldgcontrol.co.uk</div></div>			
