

York Gardens, Gosberton
Gleeson Homes Midlands



Surfacing key

Grass Mat Surfacing




*Mown path leading to play area
*Play area enclosed with 1m high bowtop galvanised fence,
1no combination gate including self-closing single leaf and additional leaf for maintenance

Product key



1. Timber Swing Frame with Flat & Cradle Seats
Ref: KSW902

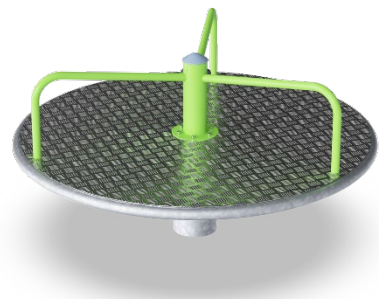

2. Carousel with Bars
Ref: KPL115



3. Double Tower with Steel Slide & Fireman's Pole
Ref: KPL2013



4. Crazy Scrambler
Ref: M1307



5. Robinia Stilts
Ref: NRO806



6. Bench with Backrest
Ref: PAR1155
Seat height 44cm



7. 90 litre steel litter bin
Ref: WB MLB90



KOMPAN Ltd.
Shirwell Crescent
Milton Keynes
MK4 1GA
www.KOMPAN.co.uk
T: 01908 201002
F: 01908 201007
E: KOMPAN.UK@KOMPAN.com

NOT FOR TENDER ISSUE
Copyright of this drawing remains the property of KOMPAN Ltd. and the KOMPAN Group. This drawing may not be reproduced without prior permission of KOMPAN Ltd. Any infringement will be perused.

PLEASE NOTE:
• This design assumes the site will be level (max. gradient 1:100), free draining and with good vehicle access for construction.
• Our quotation and design is submitted without visibility of the site or location, we reserve the right to amend the design and quote appropriately following a full site survey.
• Grass areas should be well established prior to laying grass mat safety surfacing.
• This drawing may not be to scale



Date	32.07.2024
Created by	vicwil
KOMPAN ref	EN360379