


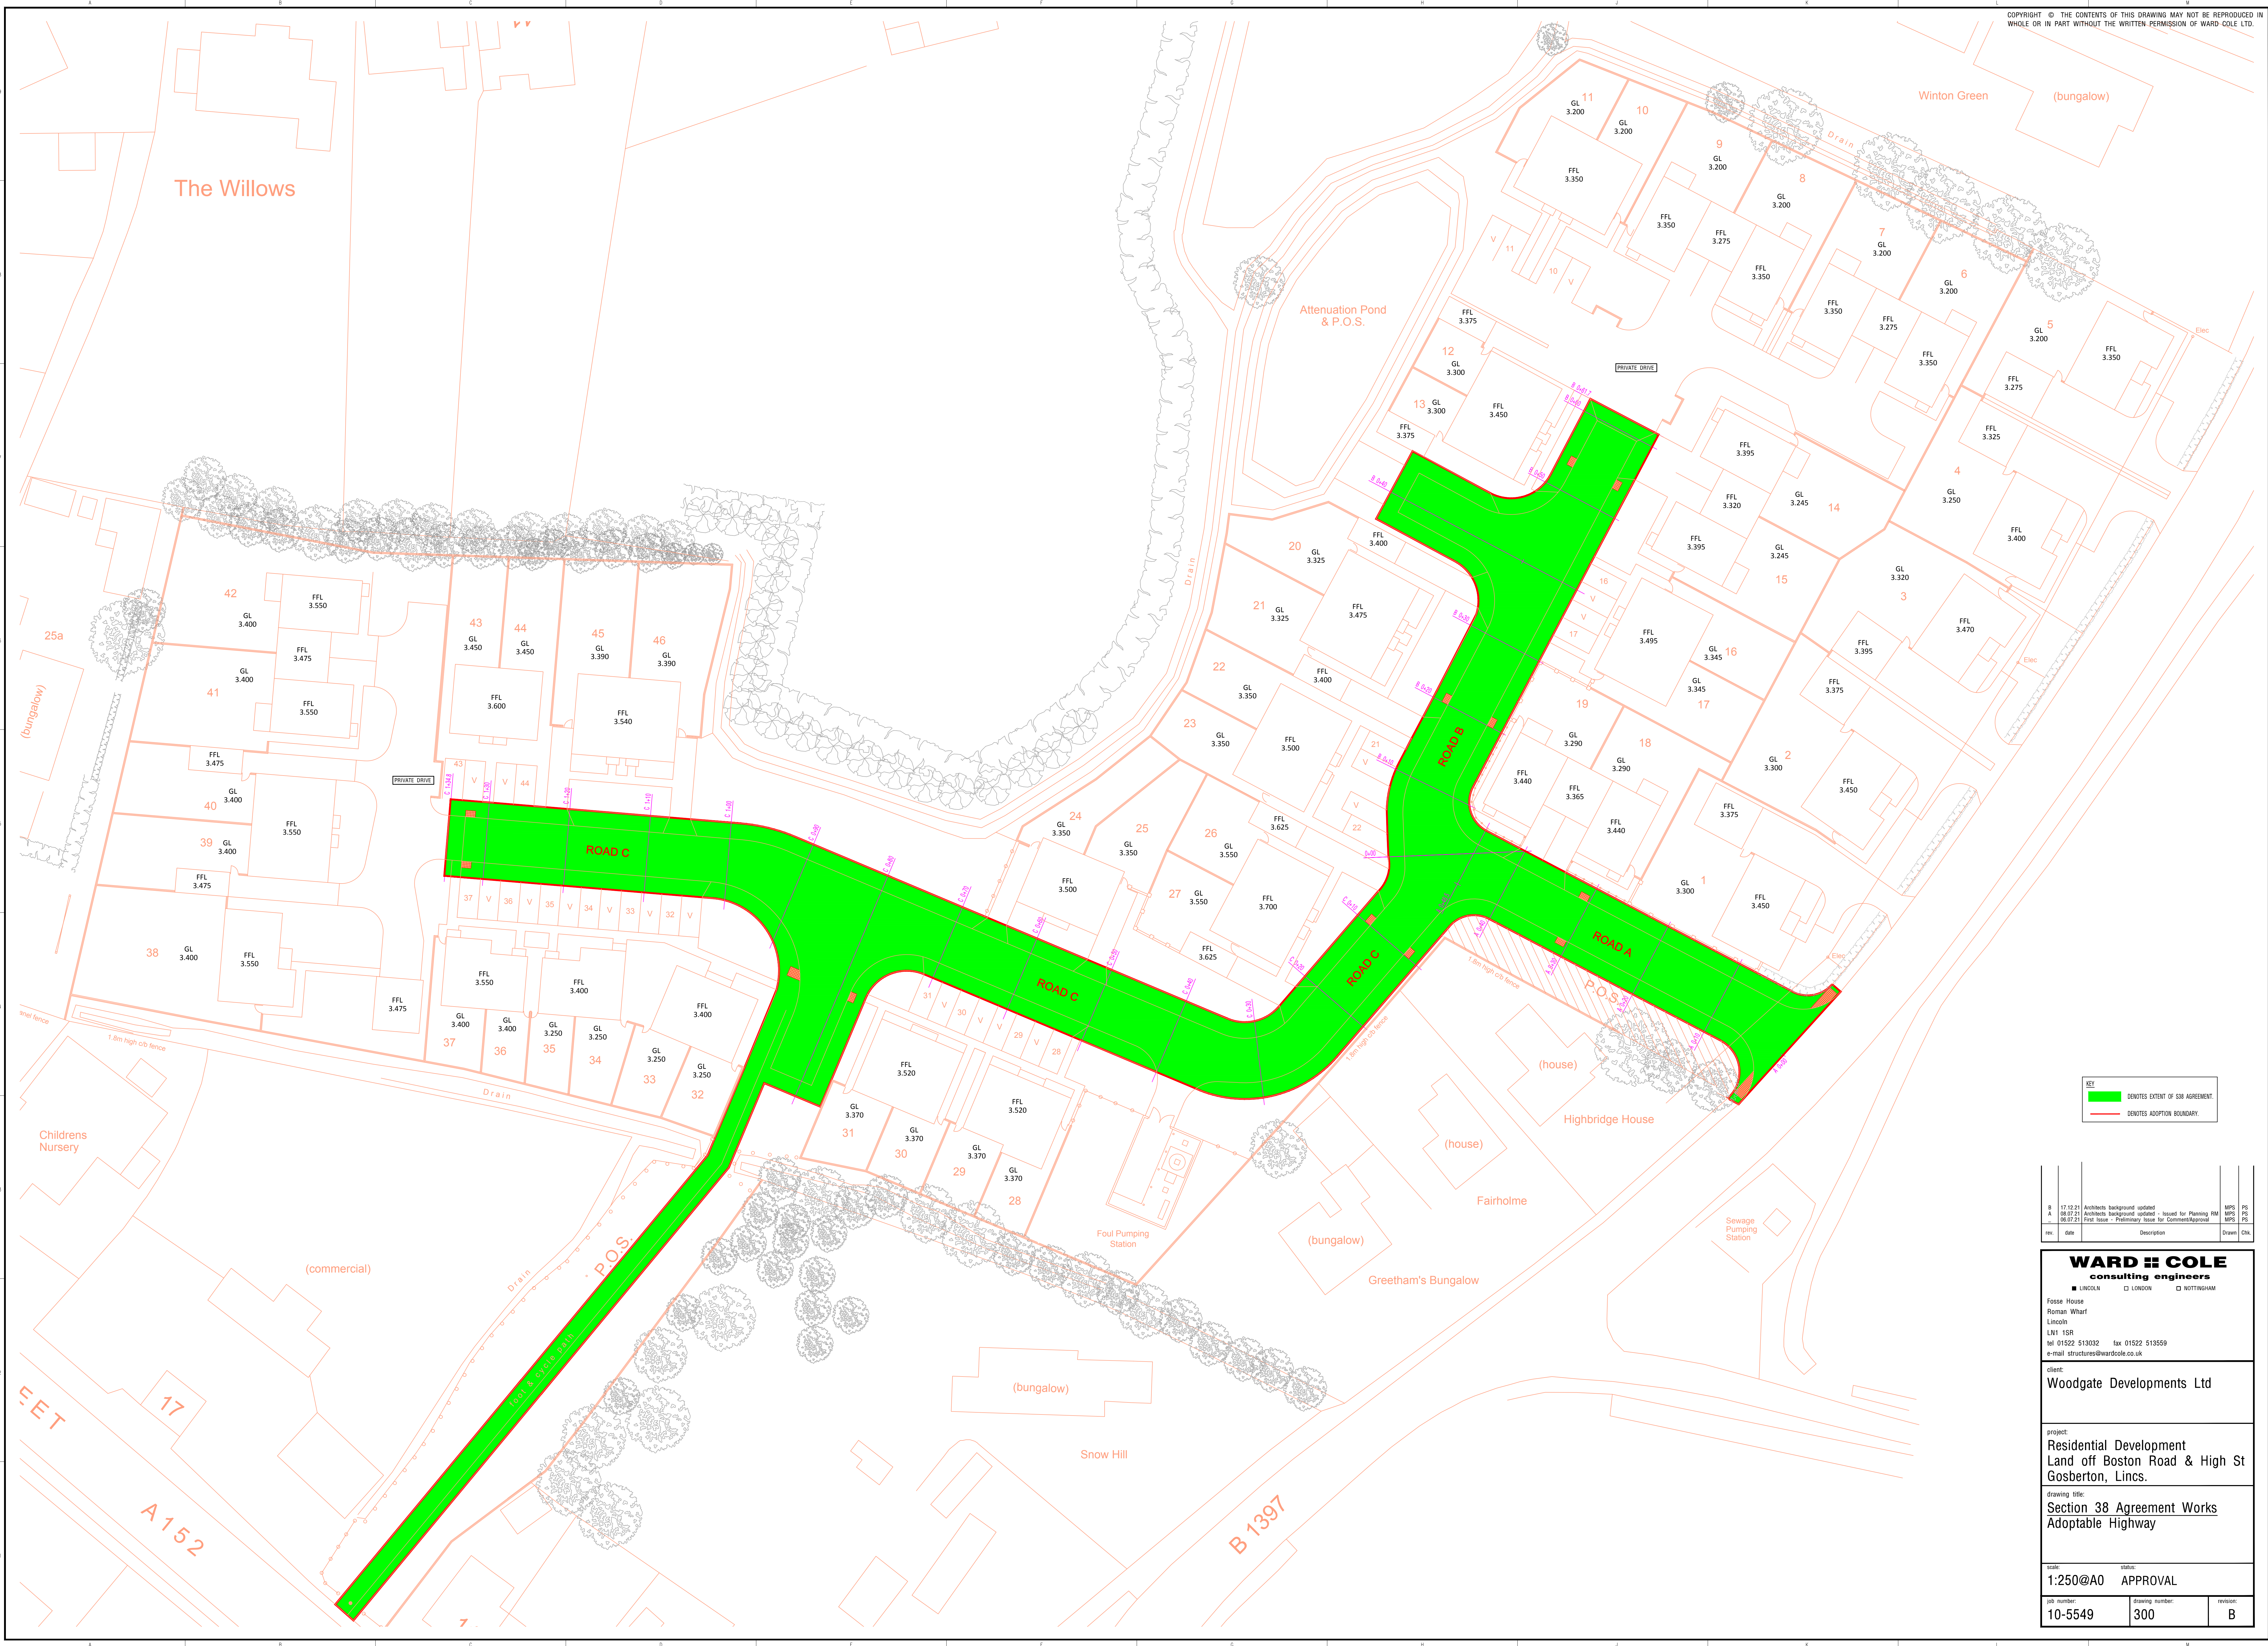

KEY
[Green Line] DENOTES EXTENT OF S88 AGREEMENT.
[Red Line] DENOTES ADOPTION BOUNDARY.

B	17.12.21	Architects background updated	MPS	PS
A	08.07.21	Architects background updated - Issued for Planning RM	MPS	PS
	08.07.21	First Issue - Preliminary Issue for Comment/Approval	MPS	PS
rev.	date	Description	Drawn	Chk.

WARD COLE
consulting engineers
LINCOLN LONDON NOTTINGHAM

Forse House
Roman Wharf
Lincoln
LN1 1SR
tel: 01522 513032 fax: 01522 513559
e-mail: structures@wardcole.co.uk

client:
Woodgate Developments Ltd

project:
Residential Development
Land off Boston Road & High St
Gosberton, Lincs.

drawing title:
Section 38 Agreement Works
Adoptable Highway

scale:
1:250@A0

status:
APPROVAL

job number:
10-5549

drawing number:
300

revision:
B