


TURNING ZONE B
Scale 1:200

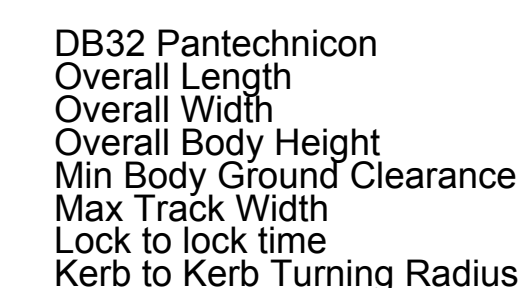

9.570m
2.520m
4.571m
0.383m
2.300m
6.00s
10.450m

-	06.07.21	First Issue		TAE	PS
rev.	date	Description		Drawn	Chk.

WARD :: COLE consulting engineers ■ LINCOLN □ LONDON □ NOTTINGHAM		
Fosse House Roman Wharf Lincoln LN1 1SR tel 01522 513032 fax 01522 513559 e-mail structures@wardcole.co.uk		
client: Woodgate Developments Ltd		
project: Residential Development Land off Boston Road & High St Gosberton, Lincs		
drawing title: <u>Pantechnicon</u> Tracking Routes and Turning Manouvres		
scale: AS DWG	status: APPROVAL	
job number: 10-5549	drawing number: TR-003	revision: -