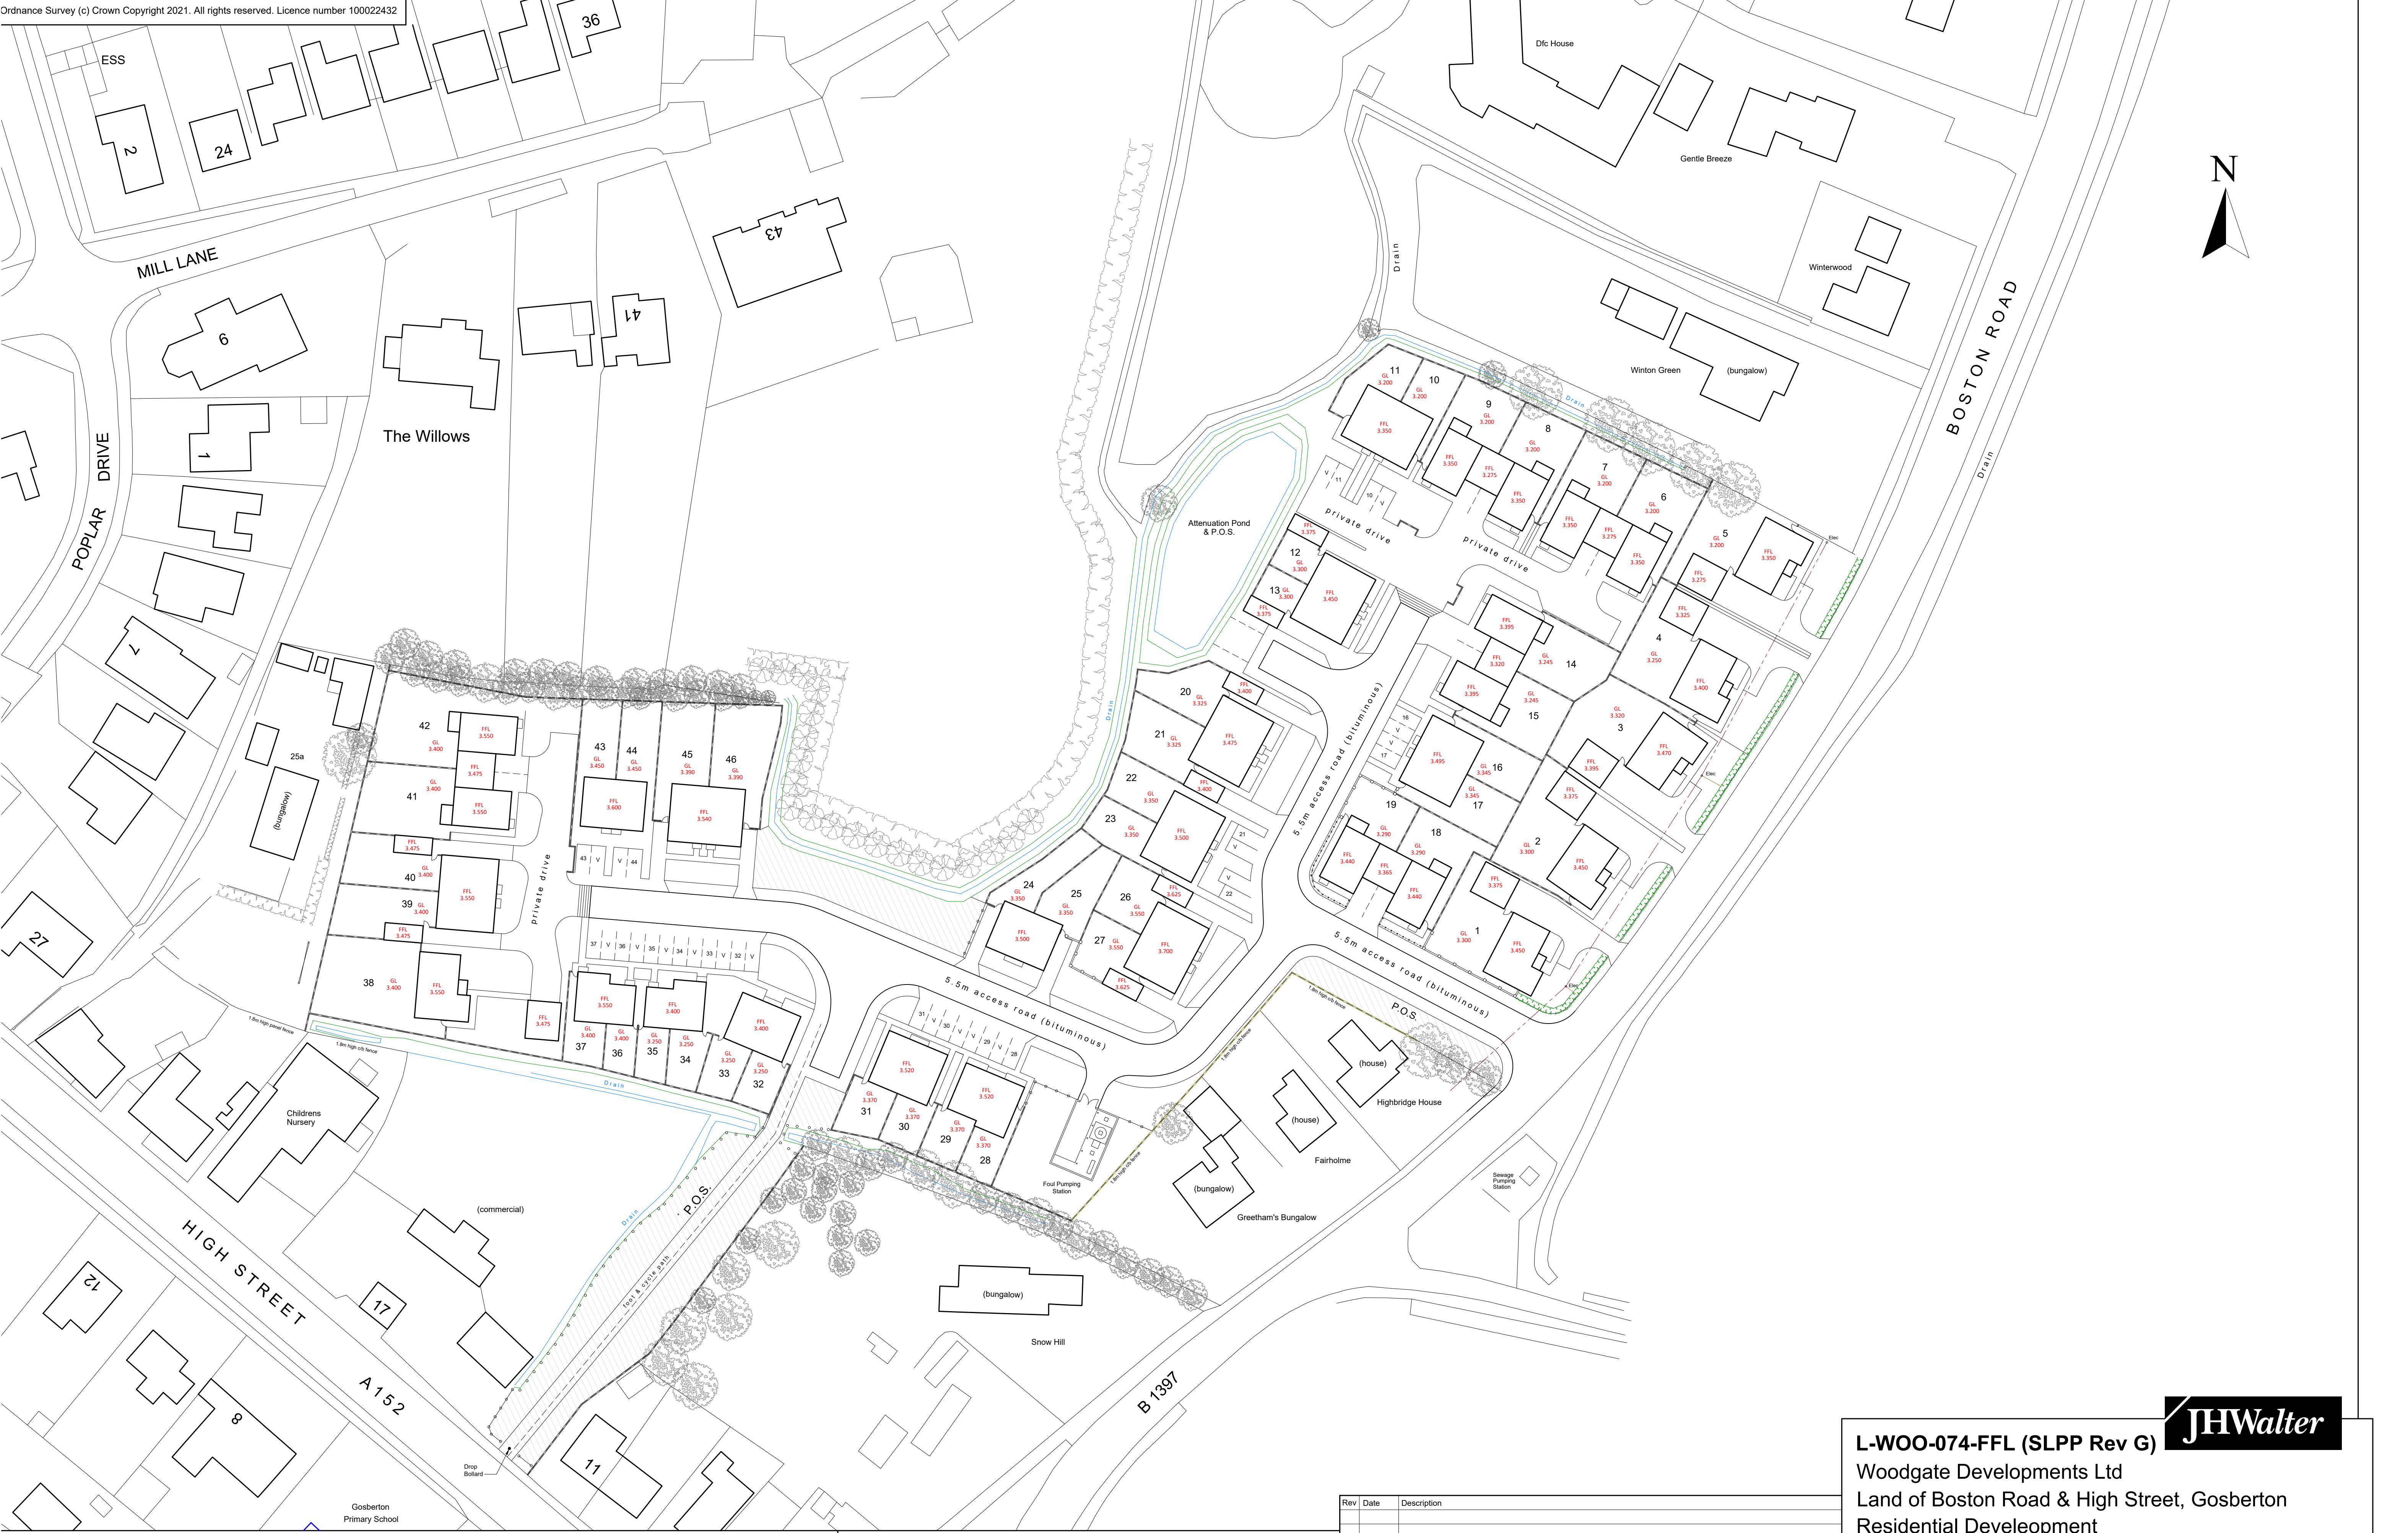


This drawing is for Planning purposes ONLY. It should only be used for the project specified and by the clients who commissioned the work. The drawing is not intended as a working drawing for construction. All dimensions should be treated as approximate. The contractor is responsible for all setting-out and construction work carried out on site. © Copyright reserved JH Walter LLP.

Rev	Date	Description

JH Walter

L-WOO-074-FFL (SLPP Rev G)

Woodgate Developments Ltd

Land of Boston Road & High Street, Gosberton

Residential Deveelopment

PROPOSED SITE LAYOUT PLAN and

LANDSCAPING SCHEME

ISO A1 sheet @ Scale 1:500

Date: 22-11-2021

Drawn by: PAW

Checked by:

1

Gosberton Primary School