


WINDOW DETAIL (OPENING CASEMENT)

(ACTUAL SIZE)

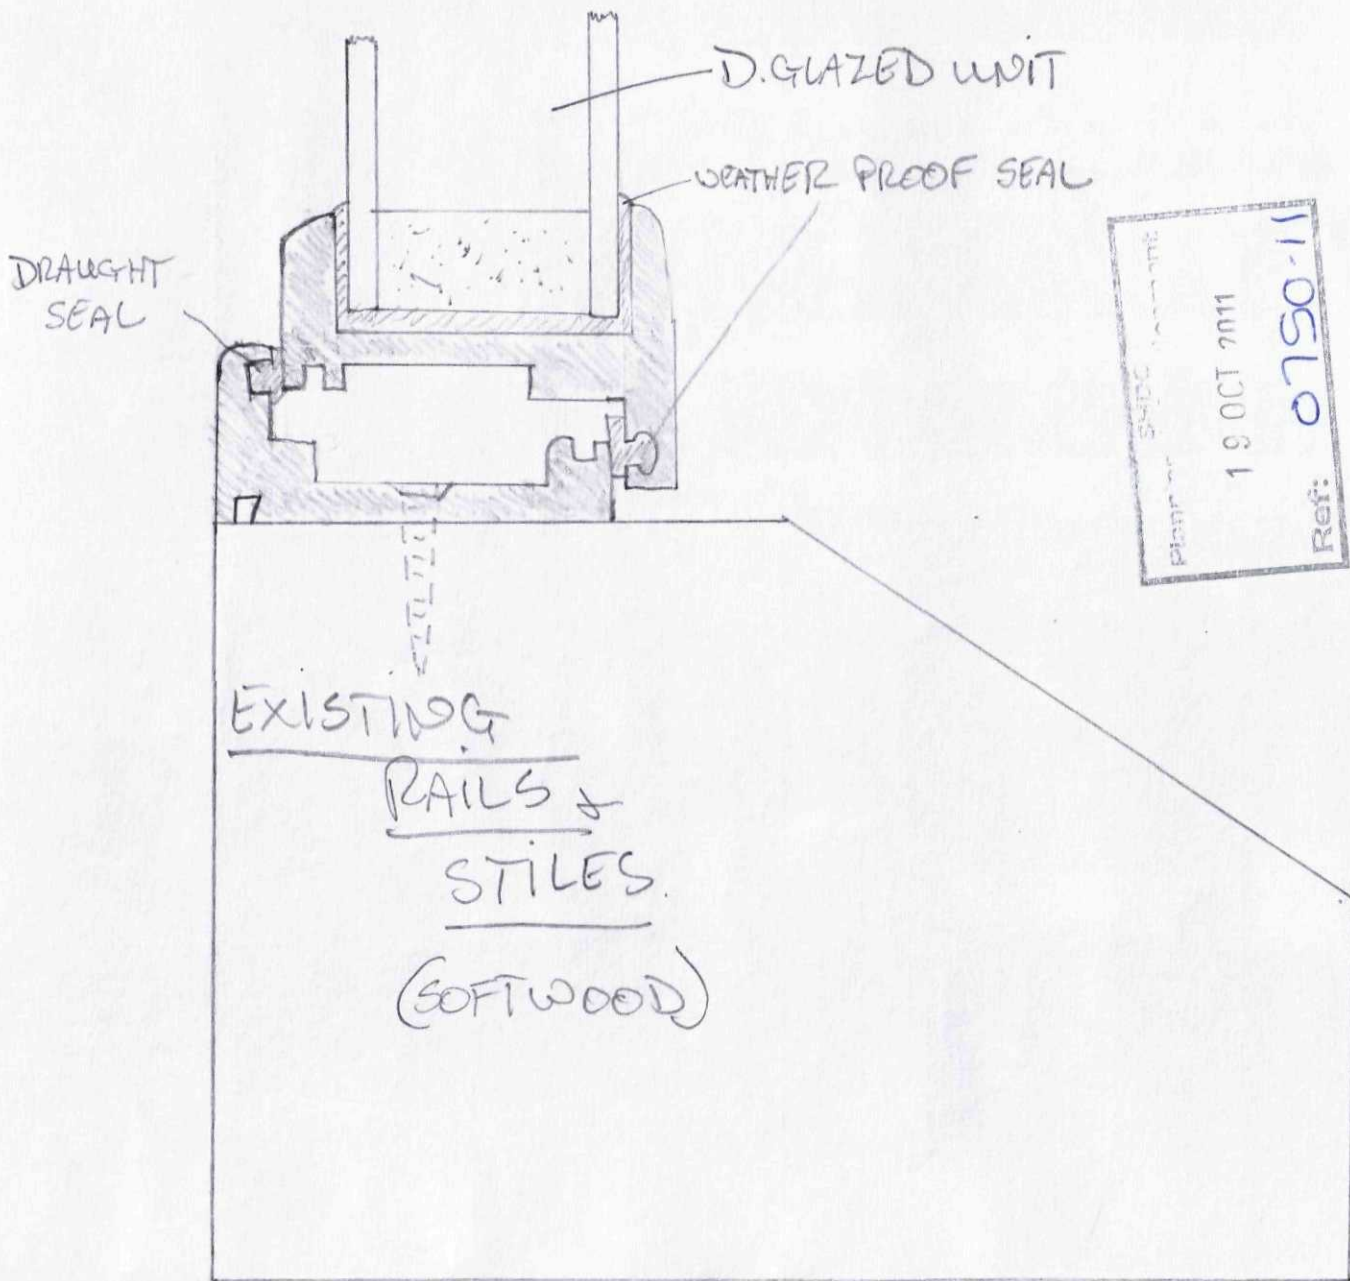

WINDOW DETAIL (CLOSED CASEMENT)

