



Proposed small storm porch

PHOTOS 1A+B

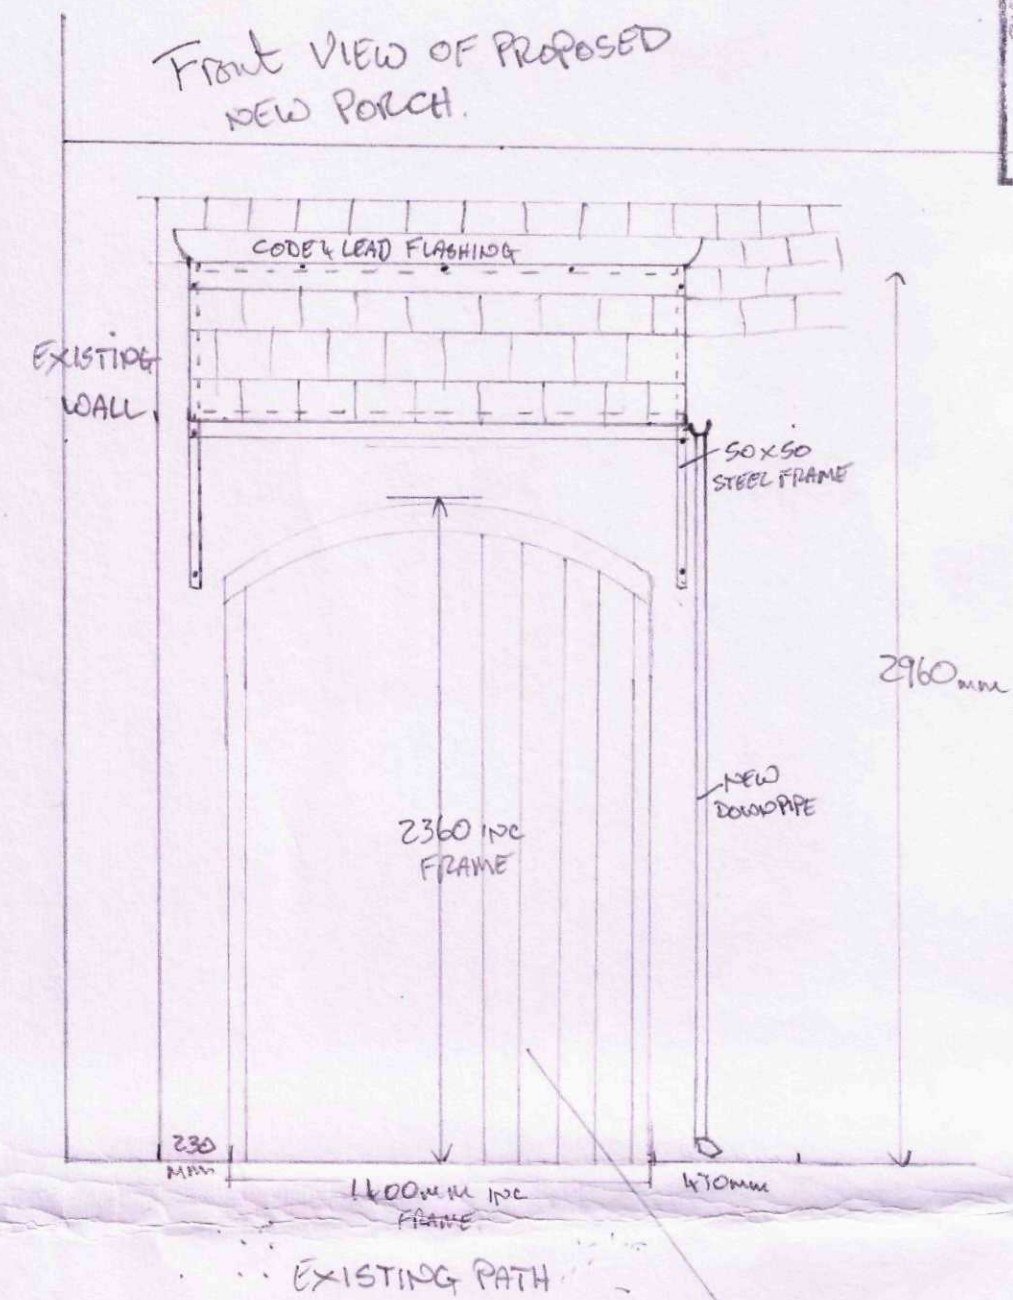

19 OCT 2011
Ref: 0750-11

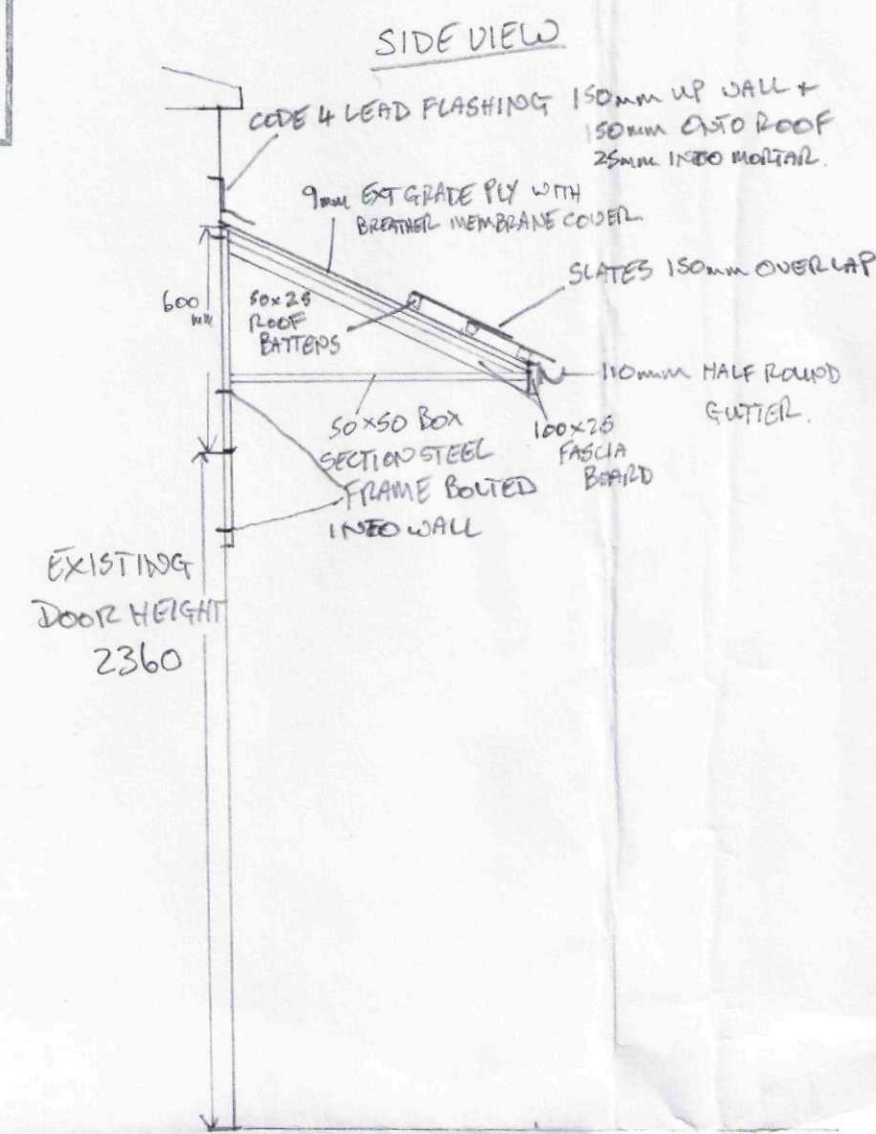


DOORS & FRAME TO BE
REPAIRED + NEW EXT. SOFTWOOD T&G
NEW WEATHER BAR TO BE FITTED
NEW MORTICE LOCK TO BE FITTED.

Scale
4cm = 1m

NEW SOFTWOOD DOUBLE DOORS

NEW DOORS TO HAVE 150x50 TOP & BOT STILES
100x50 INTERMEDIATE STILES + SIDE RAILS.


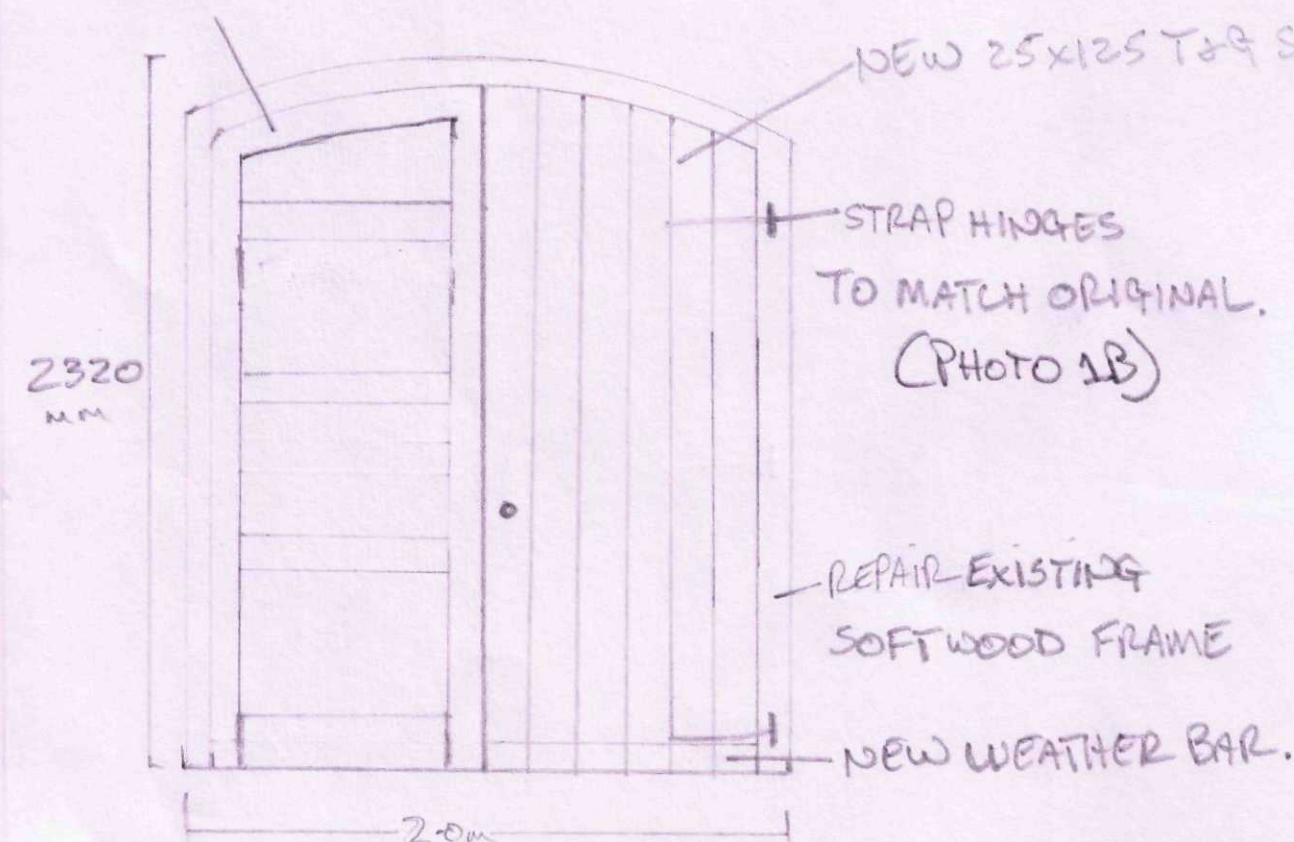


NEW TOP & BOTTOM SHOOT BOLTS
SLEVER MORTICE LOCK
NEW HINGES (TO MATCH ORIGINAL)
NEW HANDLES

WINDOWS

SOFTWOOD CASEINGS TO BE REMOVED + RESTORED WITH MATCHING PROFILE TIMBER

PHOTOS 9, 10 + 11.

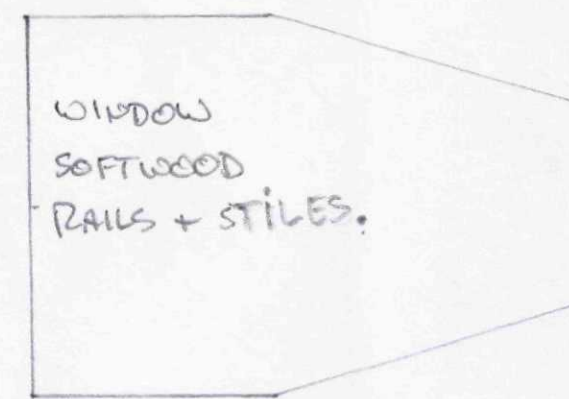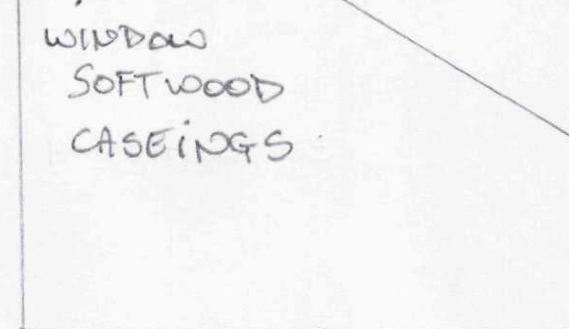

SCALE
1cm = 20mm.

LIST OF WINDOWS.

BOYS TOILET x1 1250 W x 700 TALL - R/H OPERER
GIRLS TOILET x1 700 W x 1820 TALL - BOTTOM OPERER
MAIN HALL x4 1250 W x 1820 TALL - L/H TOP + R/H BOTTOM OPERER
KITCHEN x1 650 W x 1820 TALL - BOTTOM OPERER
KITCHEN x1 1220 W x 1820 TALL - L/H TOP + R/H BOTTOM OPERER.

NEW DOUBLE GLAZED OPENING + FIXED UNIT CRITALL WINDOWS

TO BE SUPPLIED BY DNR DESIGN

Unit 2 WOODLEYS DRIVE
NEWTON POPPLEFORD,
EXETER,
DEVON
EX10 0BT. (www.danddesign.co.uk)

OR

METTHERM WINDOWS LTD.

Unit 7
RAVE BUSINESS PARK
LISS
HAMPSHIRE
GU33 7PN

(www.methermwindows.co.uk)

WINDOWS ARE MADE TO SAME
SPECIFICATION AS ORIGINAL, HAVING
SAME DETAIL INSET IN D/GLAZED
UNIT. A-RATED FOR
EFFICIENCY.