



TRADITIONAL CASE WENT
FASTENERS WITH DUAL SETTINGS
TO BE USED (FOR VENTILATION)

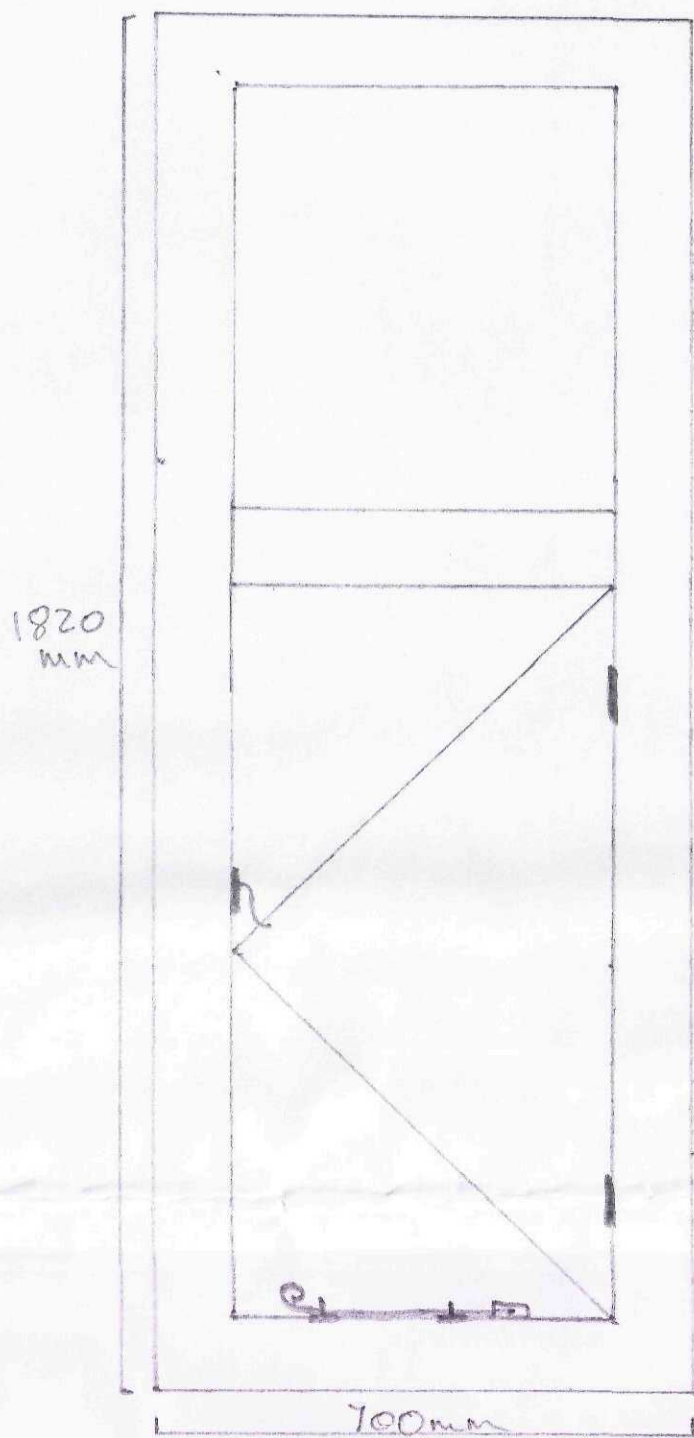

1 X ABOVE 700mm X 1820mm (EXISTING GIRLS LOO)
1 X ABOVE 600mm X 1820mm (KITCHEN)

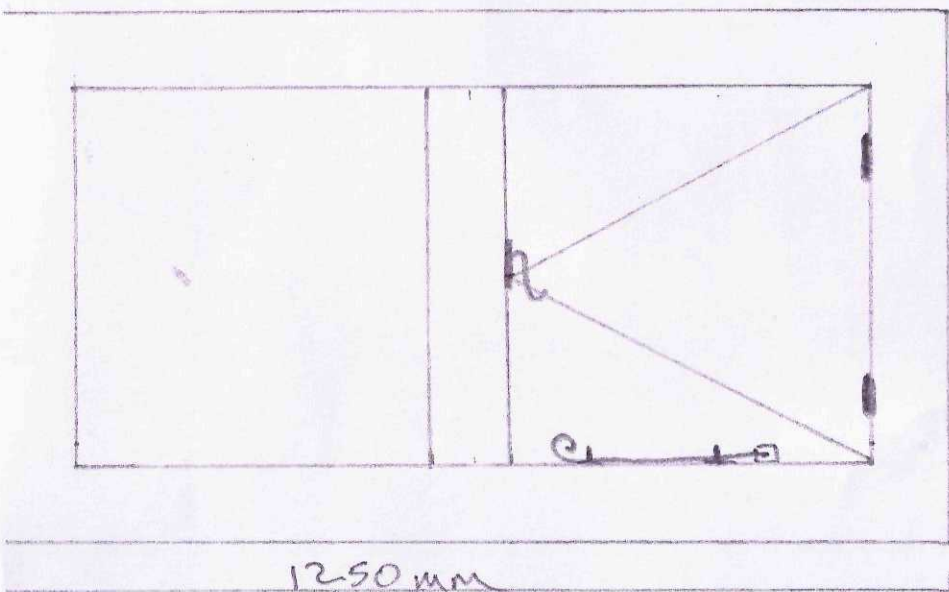

1 X ABOVE 1250mm X 700mm (EXISTING BOYS LOO)

