


The floor plan shows a rectangular building layout. At the top is a **LOUNGE** with a fireplace on the left wall and a window seat on the right. Below the lounge is the **KITCHEN/ DINER** area, featuring a kitchen unit with a sink and stove, and a dining area. To the left of the kitchen/diner is a **Bath** and a **BATHROOM** (labeled 'whb'). A **WC** is located near the bottom left. On the right side, there are two **BEDROOM**s. A **Smoke detector** is indicated in the upper bedroom. The plan also shows an **Existing gully** and **Escape windows** on the left side, with a note **To existing** pointing to the left. A note **New 200mm thick block partition** points to a wall on the right side.

PLAN

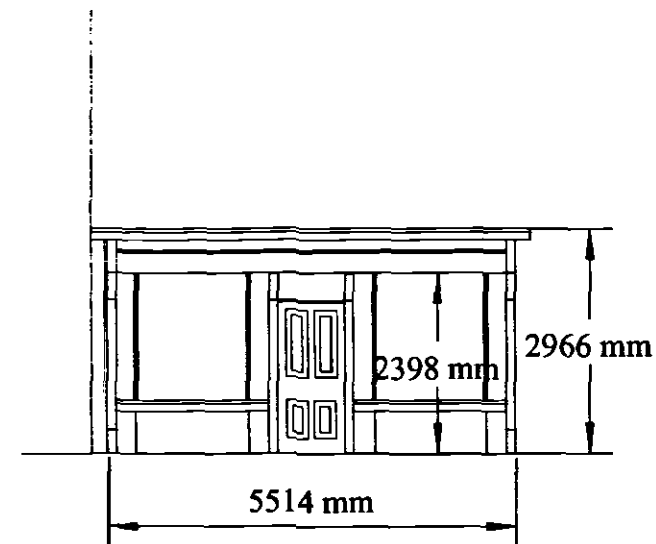

FRONT ELEVATION

**DETERMINED
PLAN**

16 JUN 2003

Ref 0764/03

[illegible]