



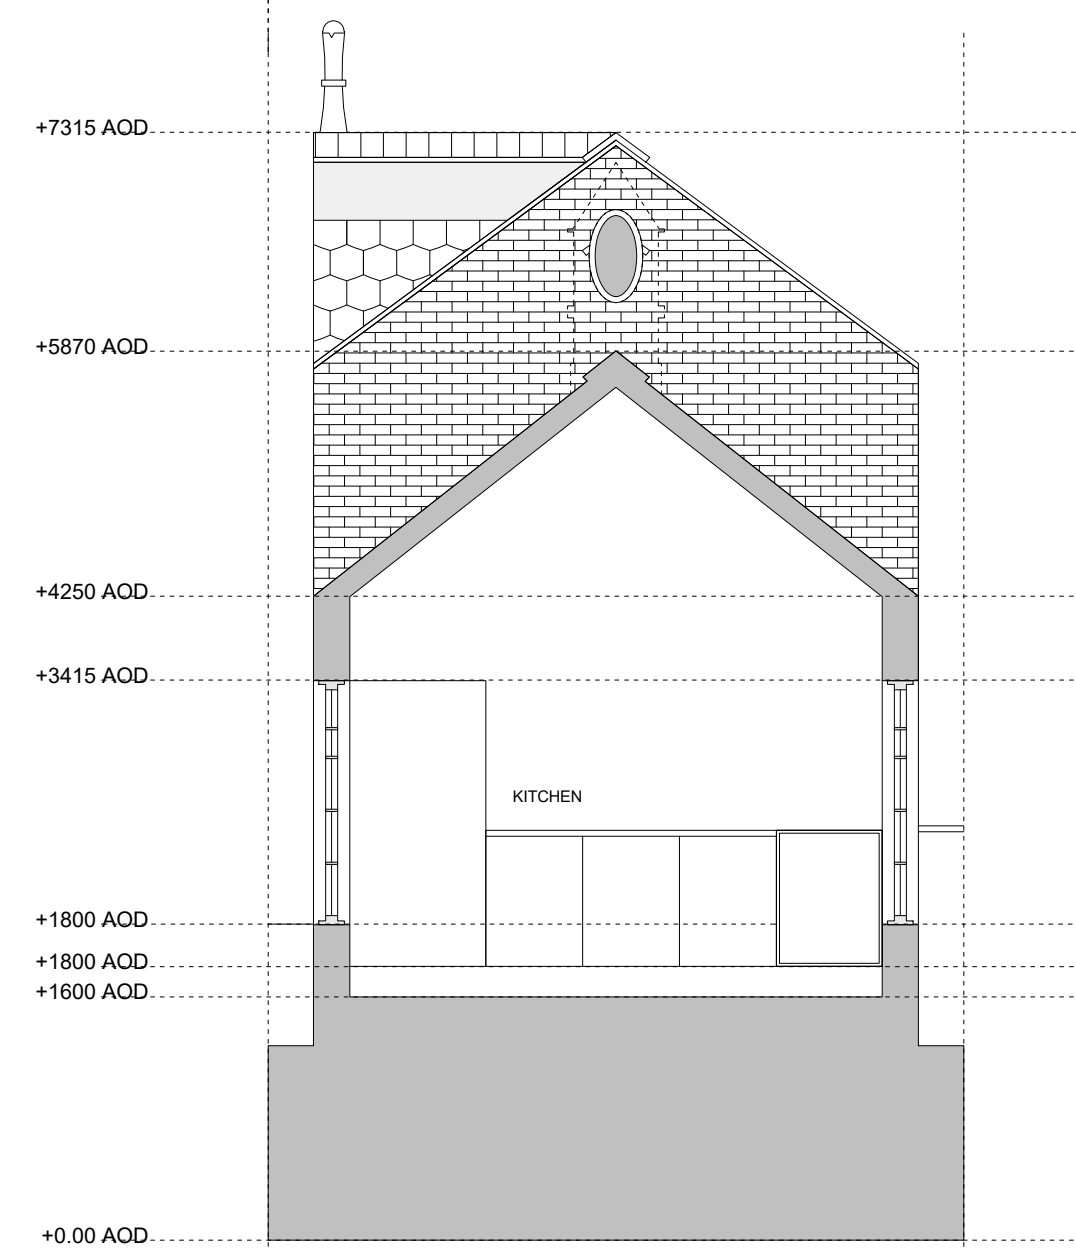


PROPOSED SECTION A-A

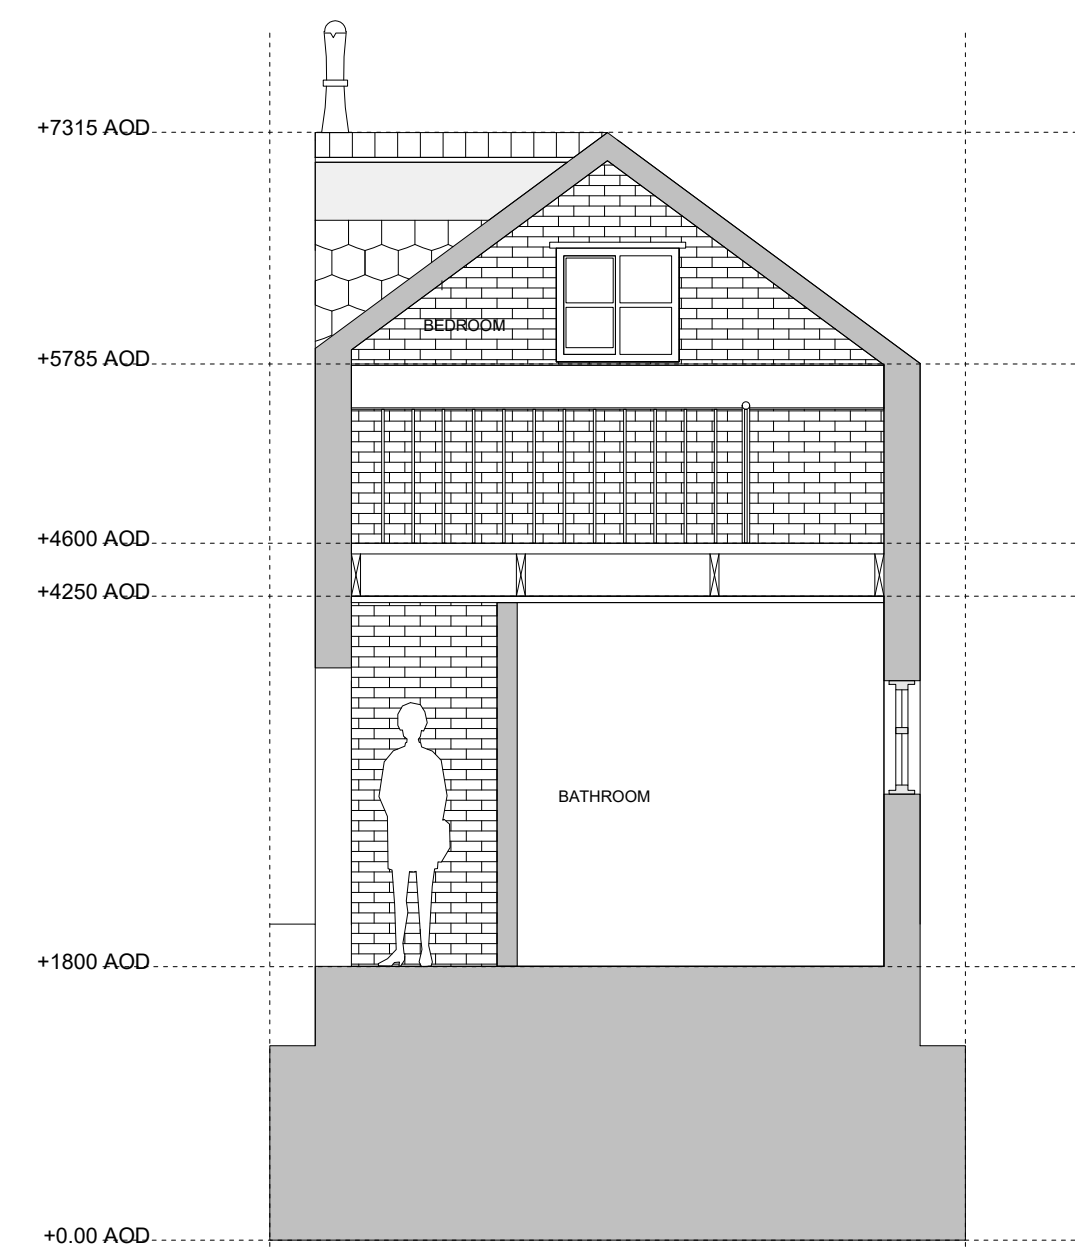


PROPOSED SECTION B-B



PROPOSED SECTION C-C

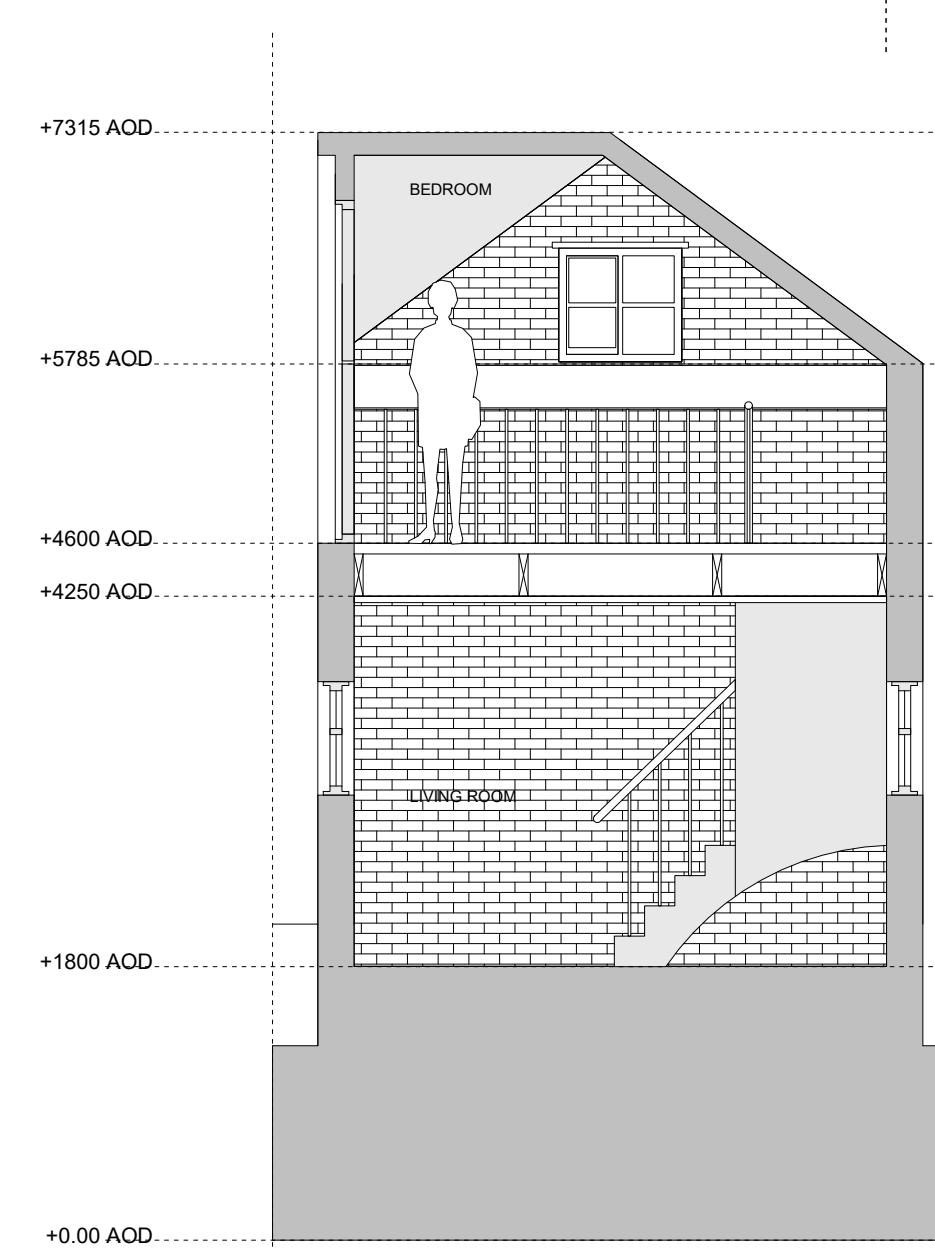

PROPOSED SECTION D-D

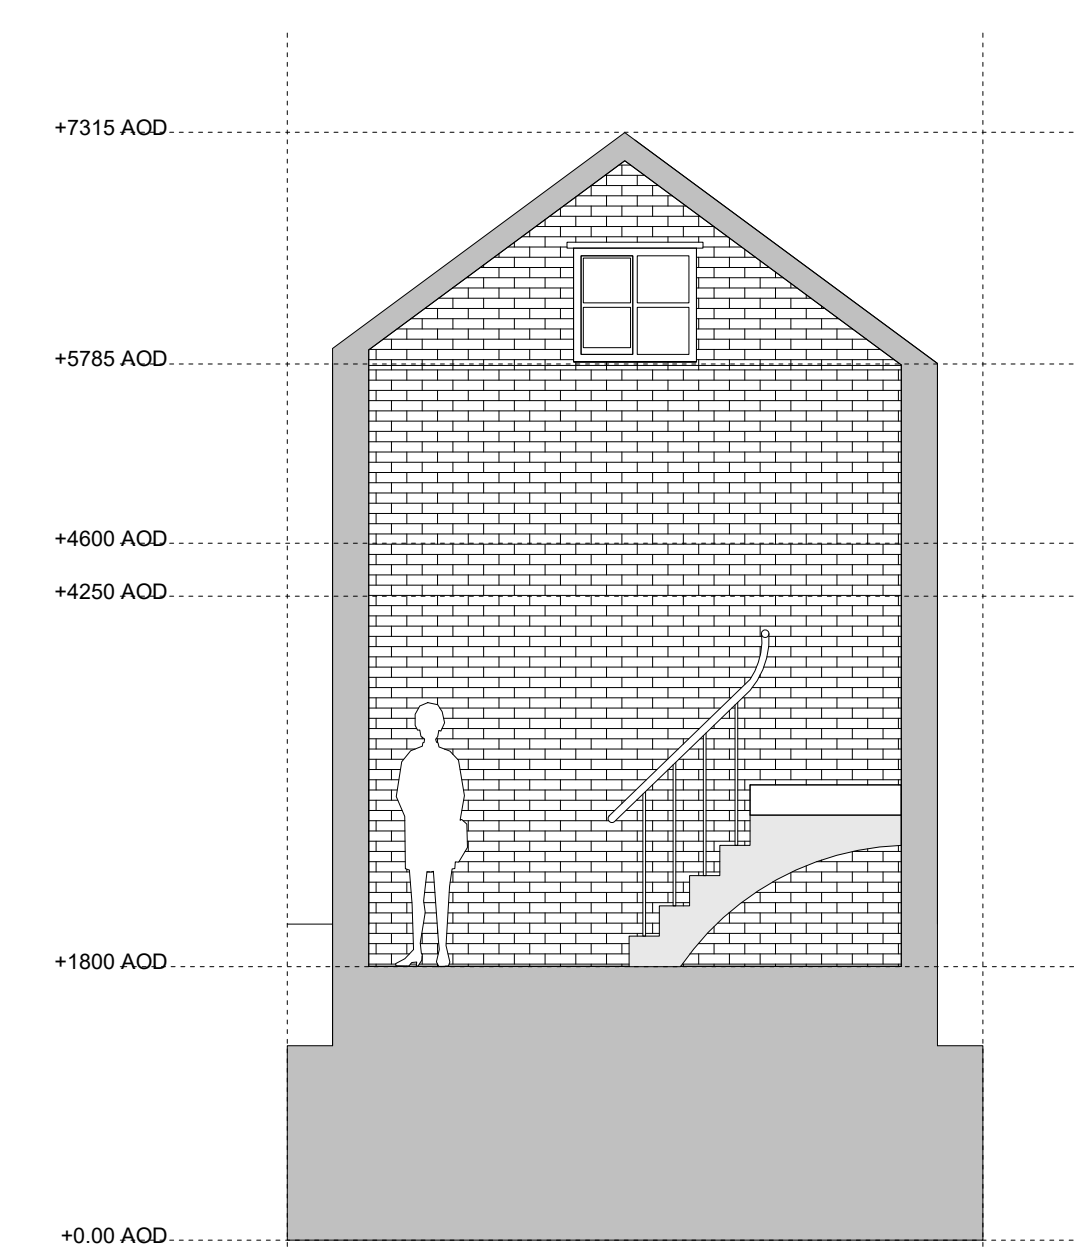

PROPOSED SECTION E-E

