
Timber Casement Windows
(Storm Proof)

D


C

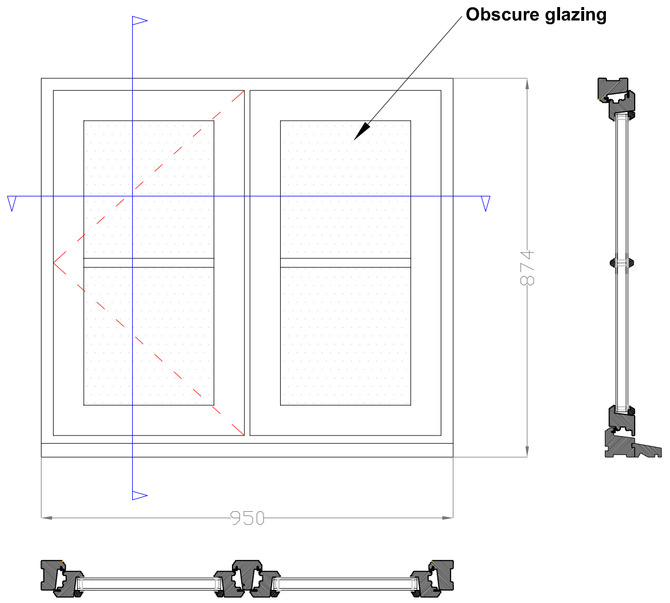

WINDOW 2


D

C

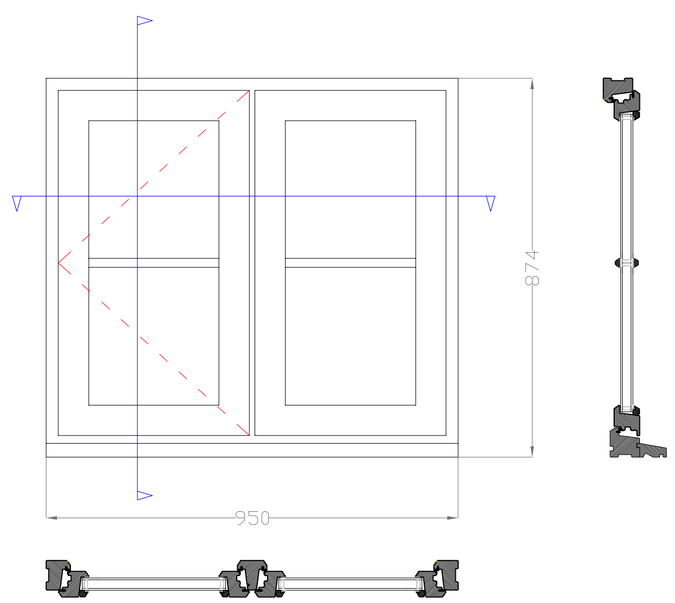


WINDOW 3

D

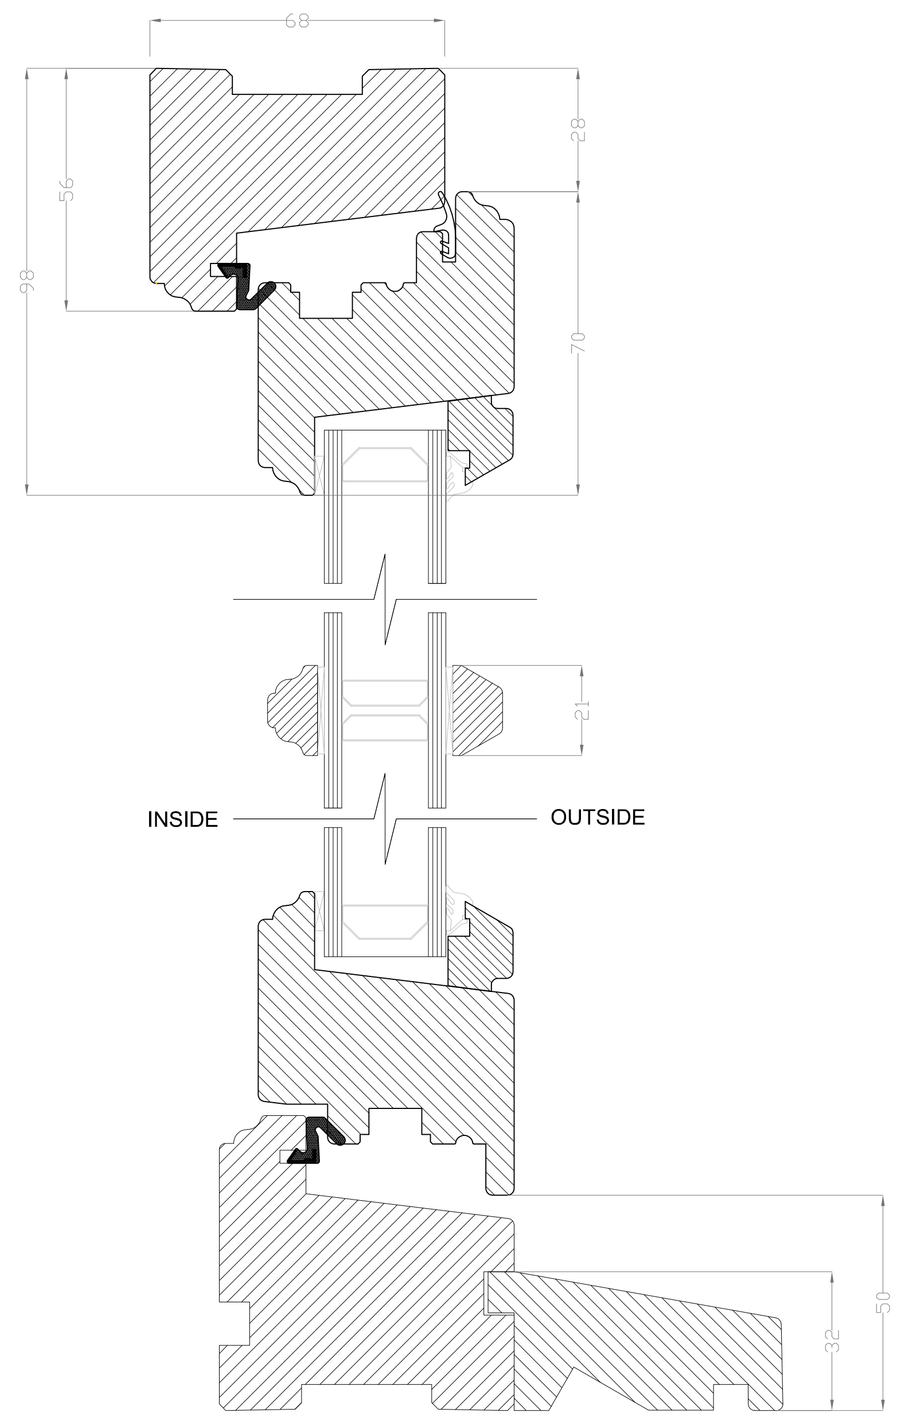

C

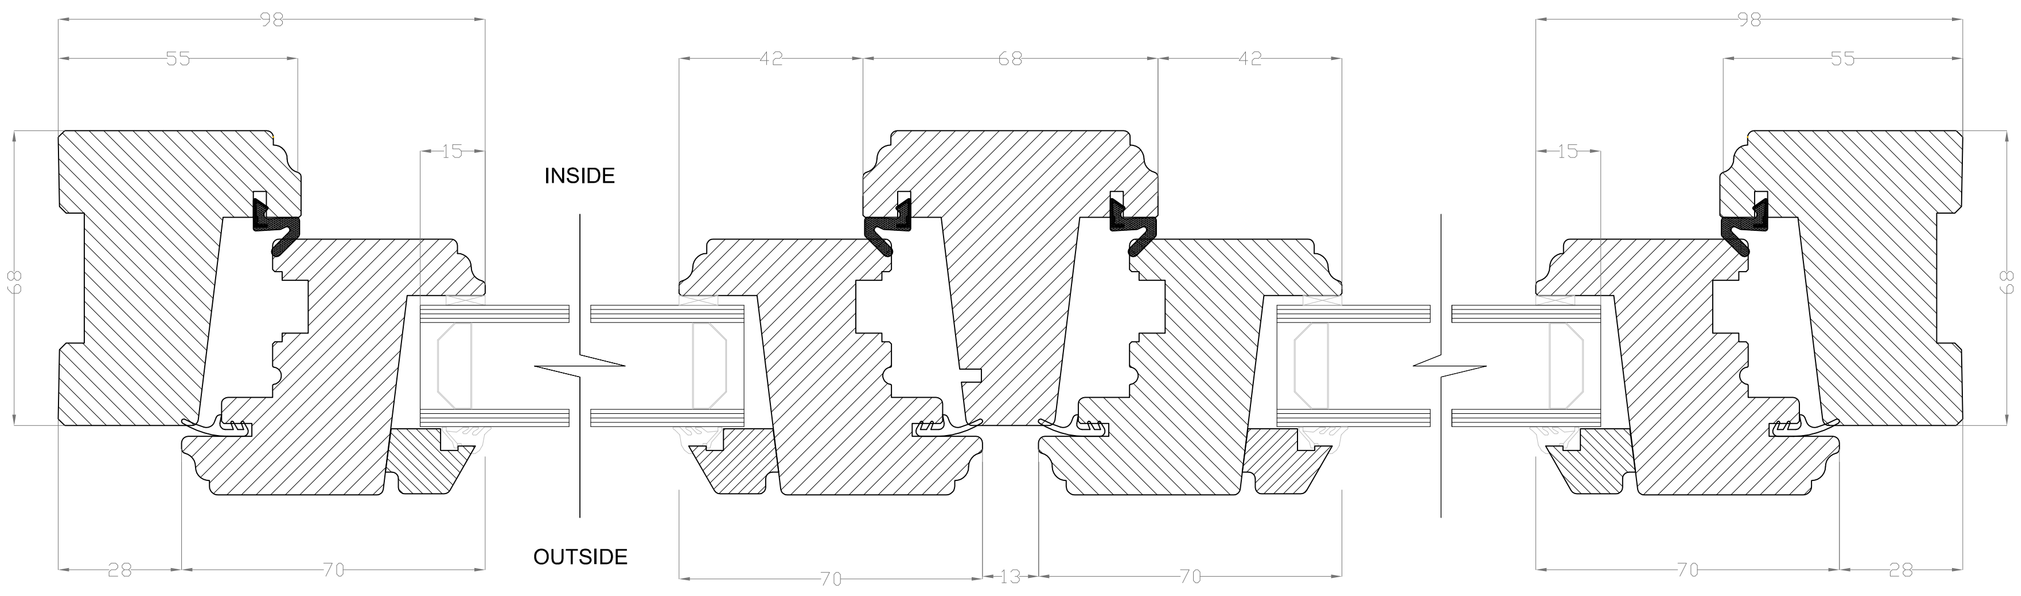

Title: **CUMMINGS**

Scale: **1:1 / 1:10** **Paper Size: A1**

Date: **24/08/2016** **Drawing No. 3662-PP-03**