


Timber Casement Windows
(Storm Proof)

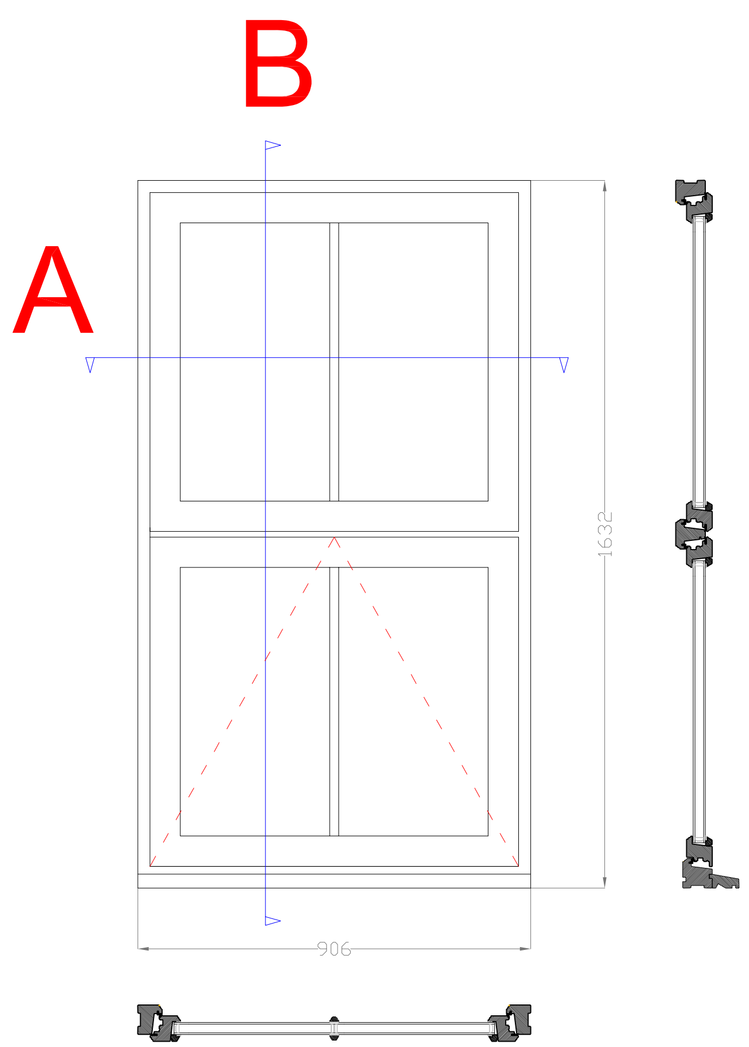


WINDOW 1

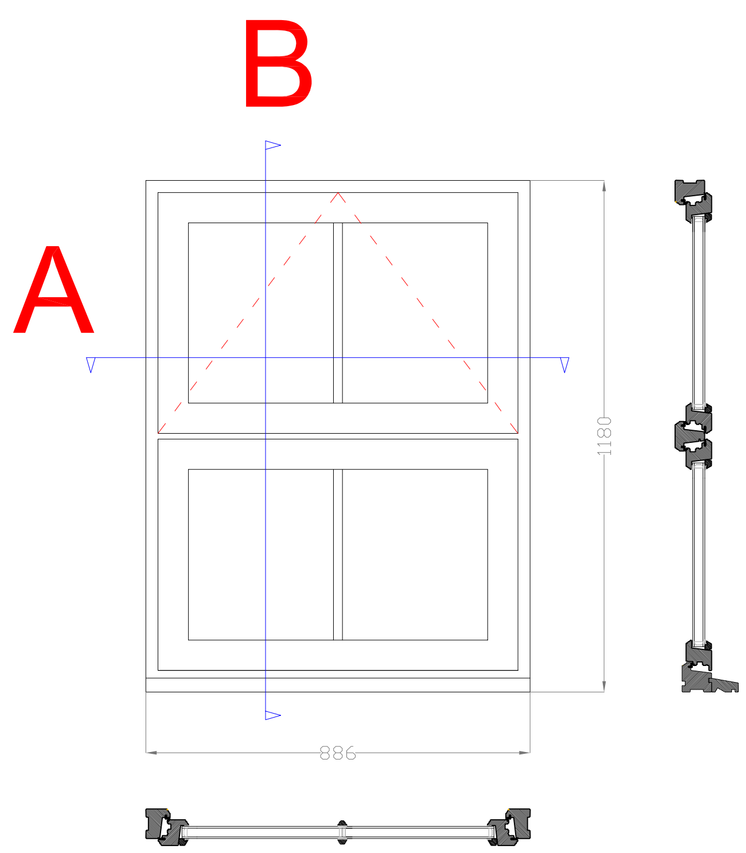

WINDOWS 4 & 5

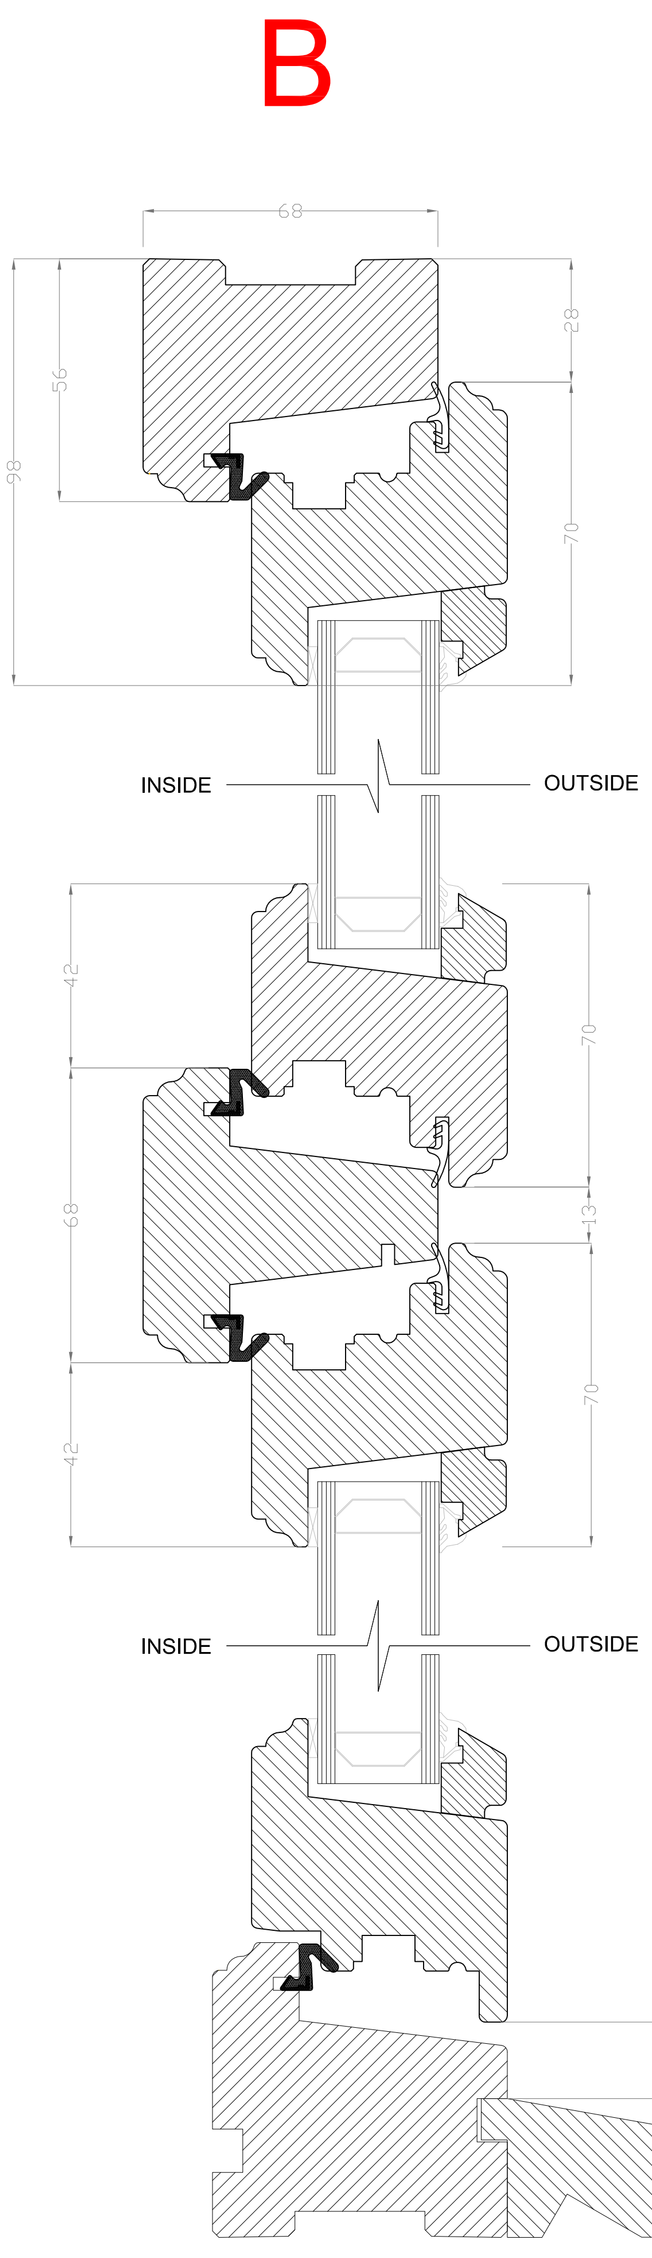

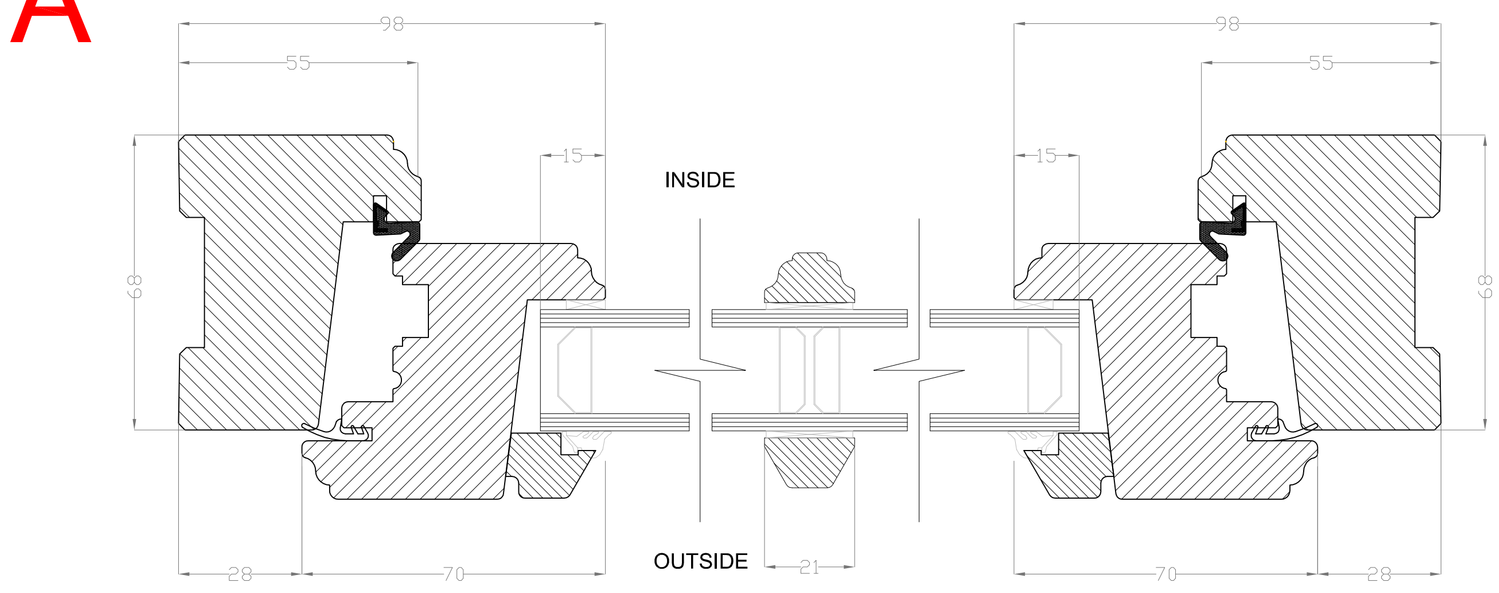

Title: **CUMMINGS**

Scale: **1:1 / 1:10** **Paper Size: A1**

Date: **24/08/2016** **Drawing No. 3662-PP-02**