


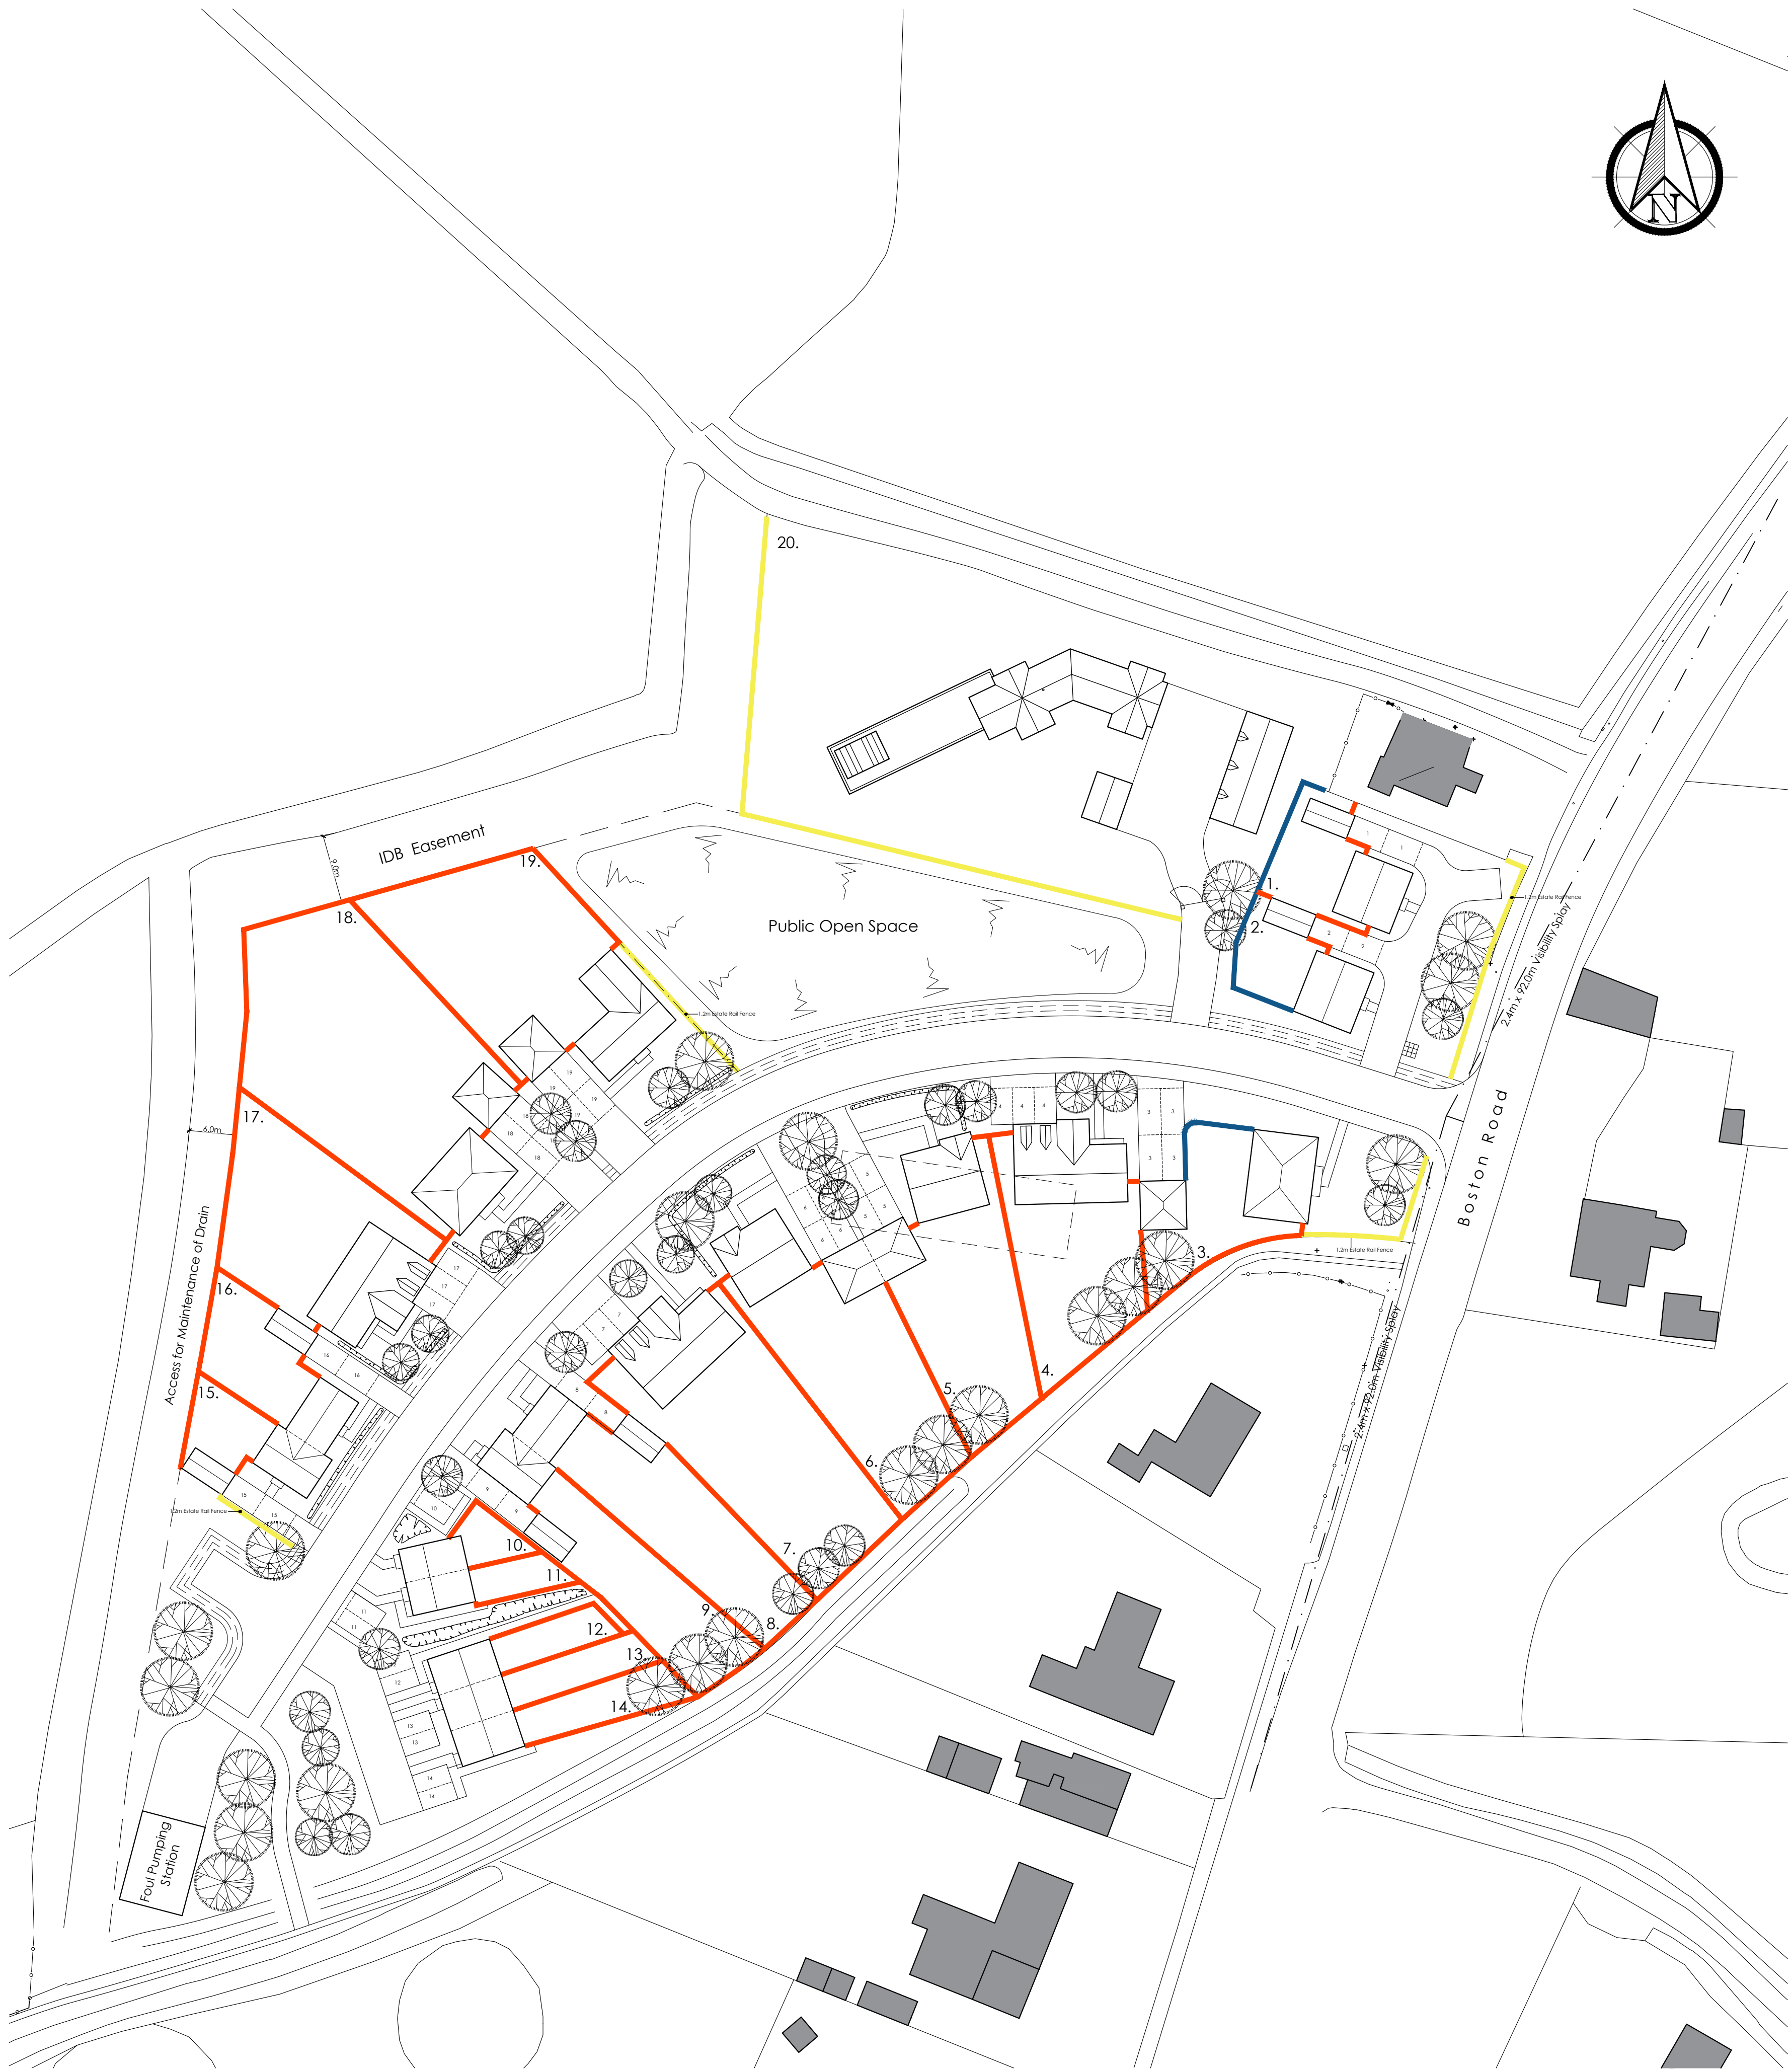

All discrepancies are to be brought to the attention of the below office.
The copyright to this drawing is owned by studio 11 architecture.

Key

- 1.2m Post & Rail Fence
- 1.8m Close Boarded Fence
- 1.8m Brick Wall

D	18.10.2022	OS/EG	Plots 10-14 boundaries amended to suit house type changes.
C	31.08.2022	EG	Boundary treatments updated to suit new layout.
B	10.02.2022	EG	Parking arrangements amended and Plot 20 updated.
A	23.12.2021	EG	Amended to show an easement to the drain running West of the site.

REVISION	DATE	DRAWN	DESCRIPTION
----------	------	-------	-------------



KING'S LYNN INNOVATION CENTRE,
INNOVATION DRIVE, KING'S LYNN,
PE30 5BY

T: 01553 970033
E: design@studio11architecture.co.uk
W: www.studio11architecture.co.uk

CLIENT RTW Construction & Developments Ltd

PROJECT Proposed Residential Development on land off Boston Road, Gosberton

DRAWING Boundary Treatment Plan

DRAWN	PROJECT DESIGNER	PROJECT DIRECTOR
EG	KB	KB
DATE	SCALE	PAPER SIZE
10.11.2021	1:500	A1

DRAWING NUMBER 525.BT.01

Working in partnership with Ralph Charman Associates & Eleven Consultants

