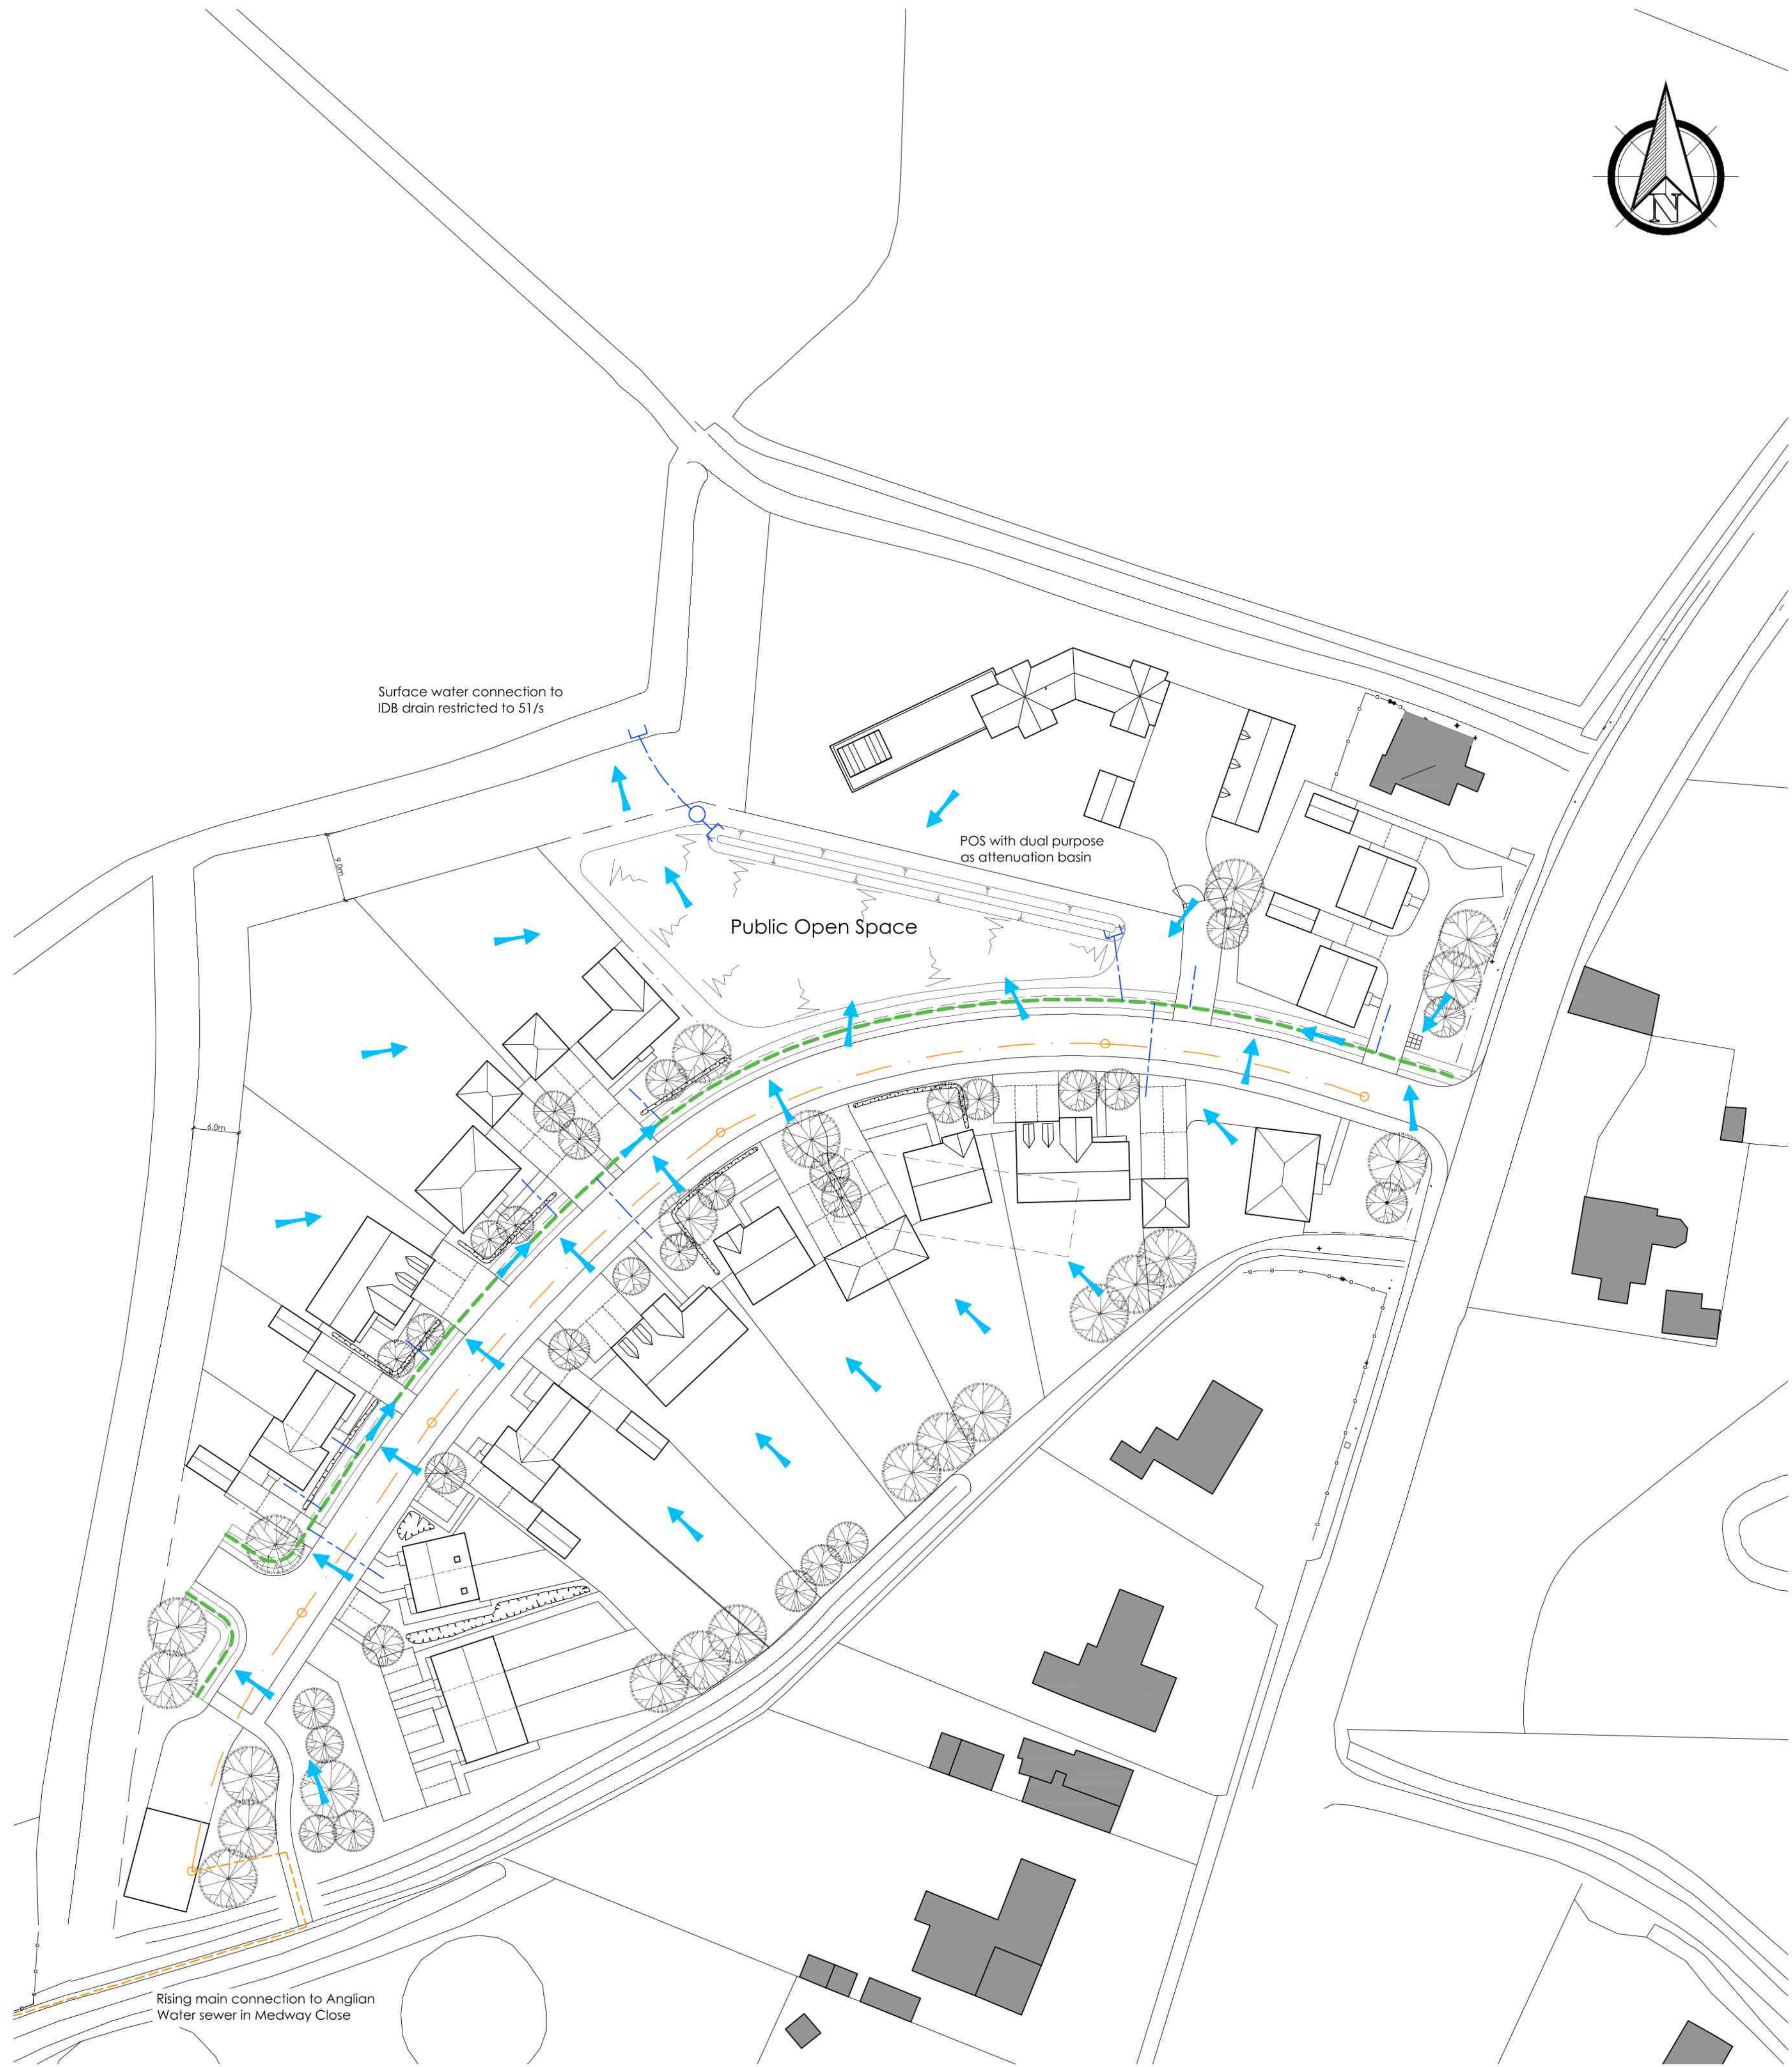


Key

- Proposed Foul Water Rising Main to Anglian Water Adopted sewer in Medway Close
- Proposed new Foul sewer in new estate road
- LCC Highway Swale with underdrain adopted by Anglian Water
- Attenuation Basin within Public Open Space for Storm event attenuation
- Surface water lateral connections to adopted underdrain
- New Linear Pond
- Overland Flows

All discrepancies are to be brought to the attention of the below office.
The copyright to this drawing is owned by studio 11 architecture.

G	23.11.2022	EG	Robin roof updated.
F	17.11.2022	OS	Overland flows added.
E	16.11.2022	EG	Updated to new layout.
D	18.10.2022	EG	Affordable housing amended.
C	31.08.2022	EG	Drainage strategy updated to suit new layout.
B	10.02.2022	EG	Parking arrangements amended and Plot 20 updated. More information regarding drainage added.
A	22.12.2021	EG	Amended to show an easement to the drain running West of the site.
REVISION	DATE	DRAWN	DESCRIPTION

STUDIO11
architecture

KING'S LYNN INNOVATION CENTRE,
INNOVATION DRIVE, KING'S LYNN,
PE30 5BY

T: 01553 970033
E: design@studio11architecture.co.uk
W: www.studio11architecture.co.uk

CLIENT RTW Construction & Developments Ltd

PROJECT Proposed Residential Development on land off Boston Road, Gosberton

DRAWING	Drainage Strategy		
DRAWN	PROJECT DESIGNER	PROJECT DIRECTOR	
EG	KB	KB	
DATE	SCALE	PAPER SIZE	
10.11.2021	1:500	A1	

DRAWING NUMBER 525.DS.01

Working in partnership with Ralph Charman Associates & Eleven Consultants

