
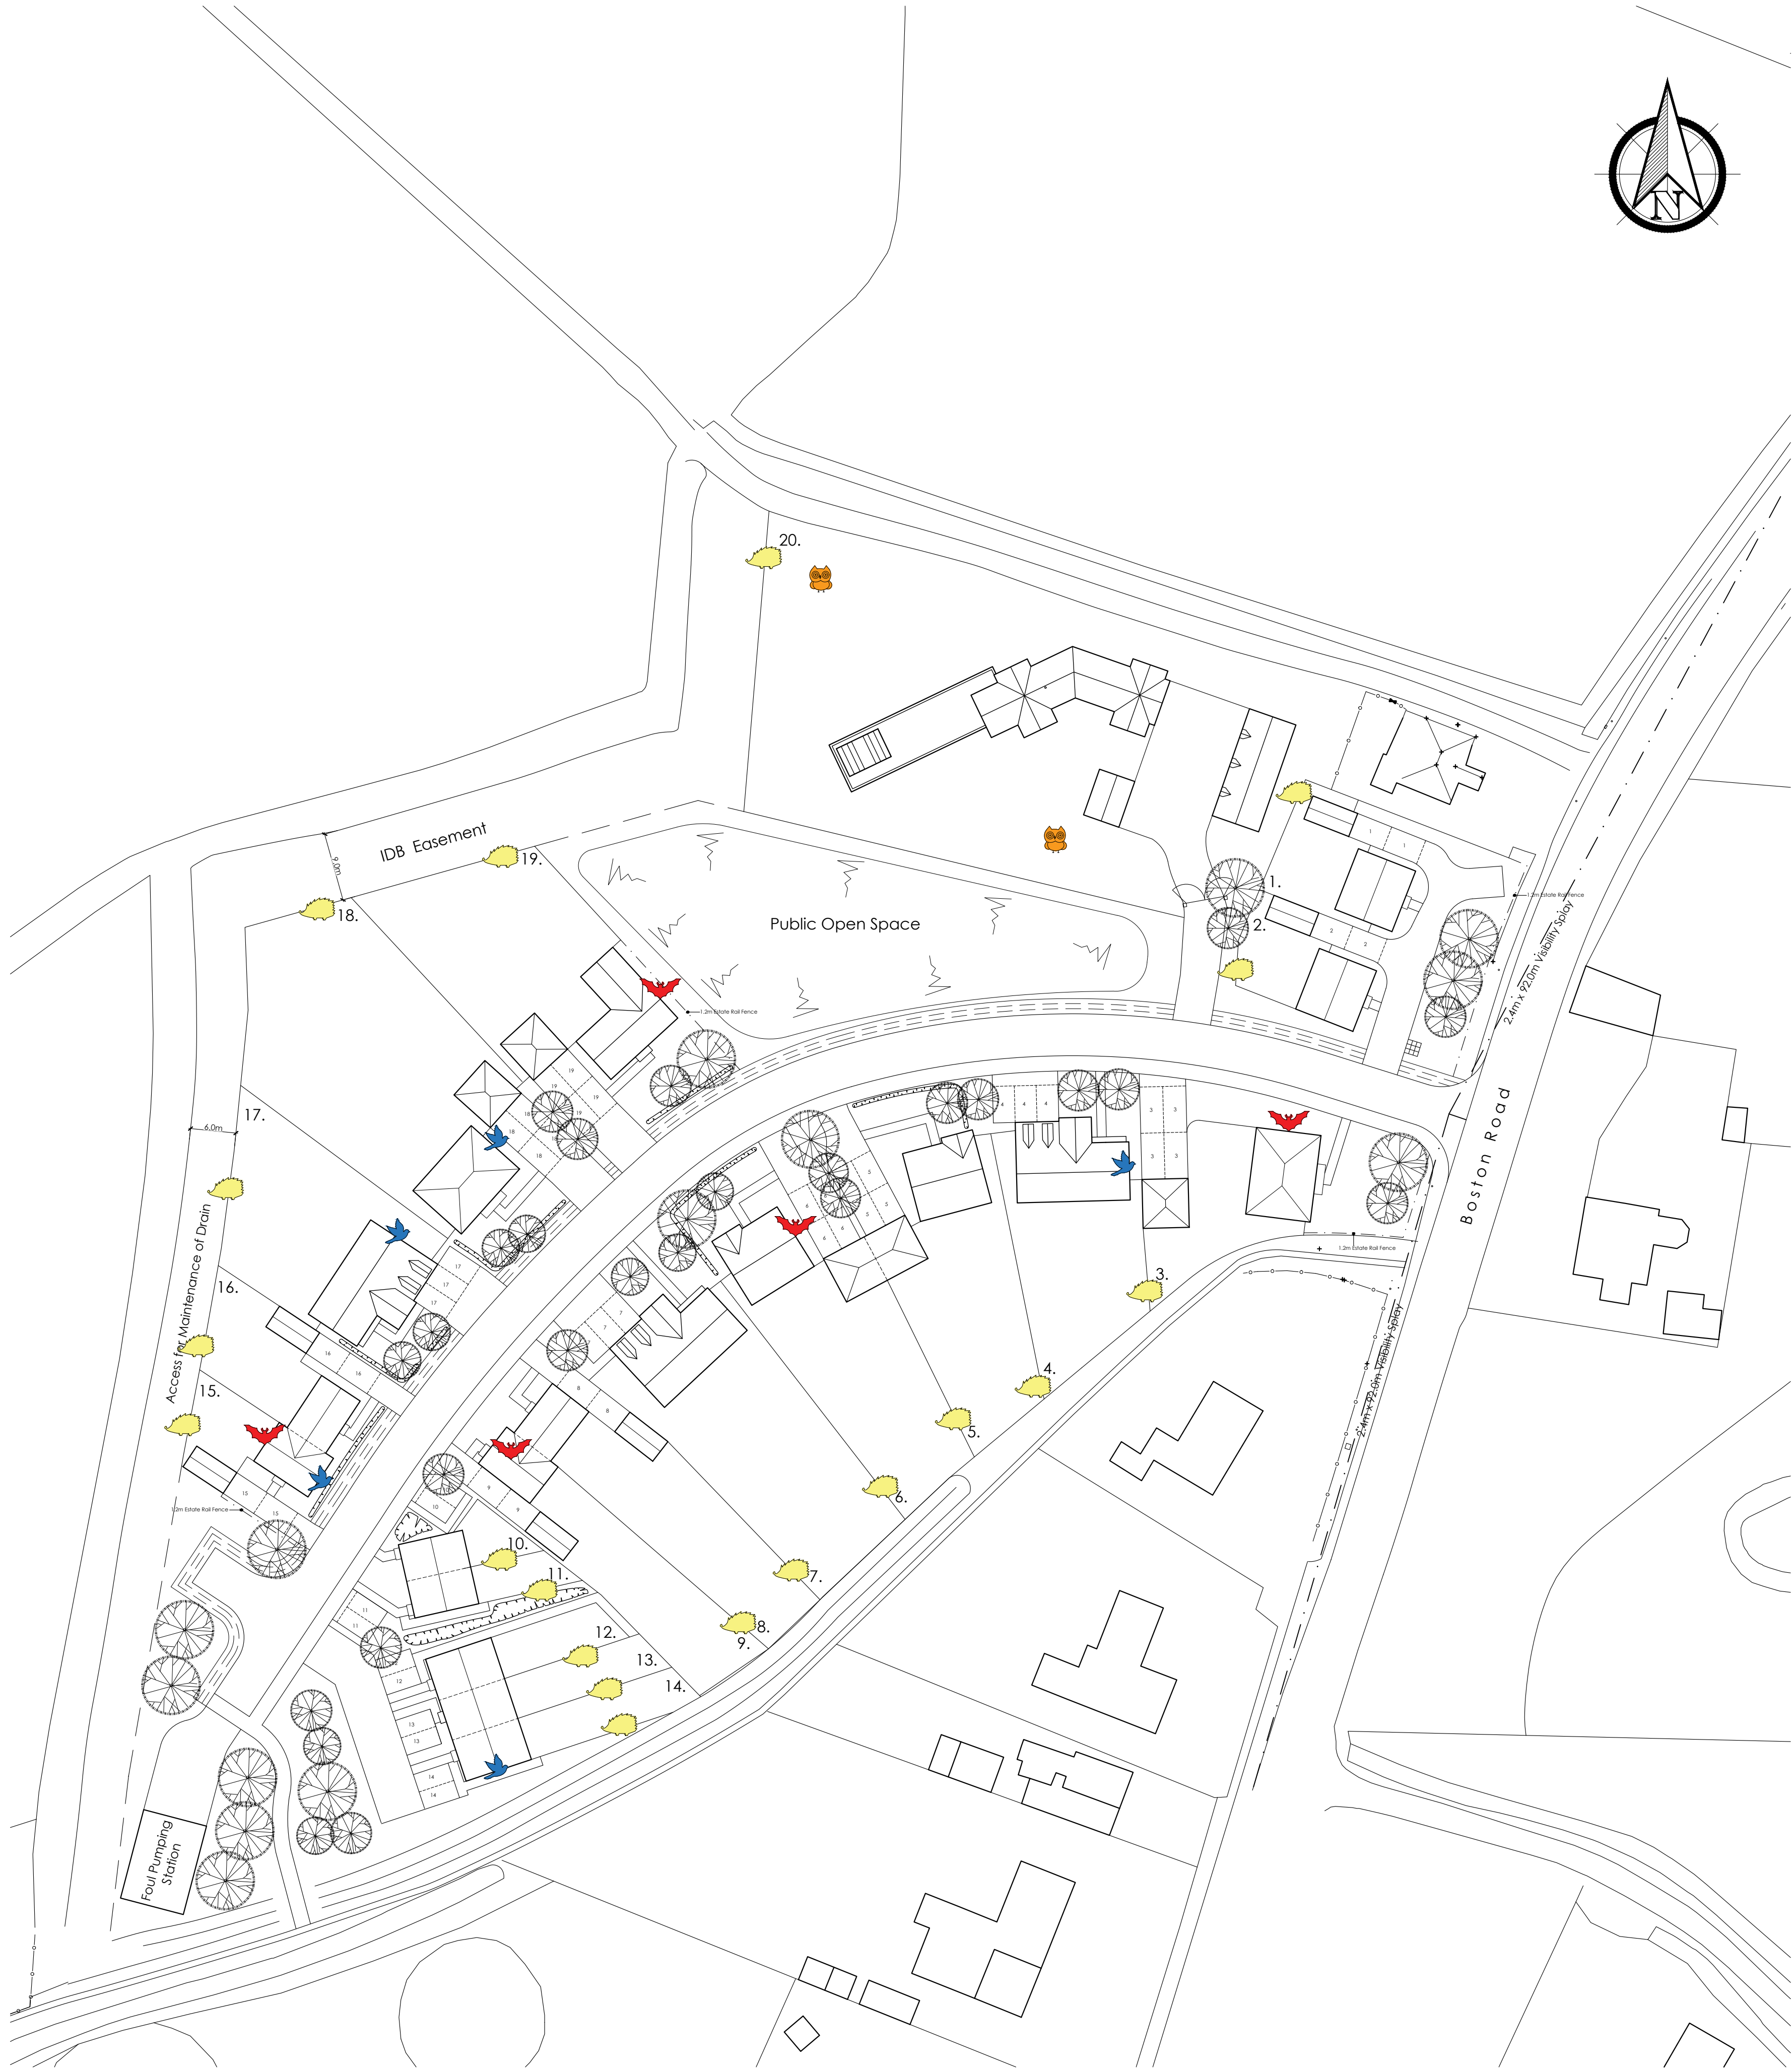
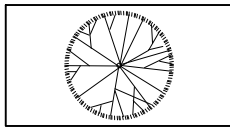
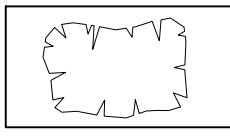
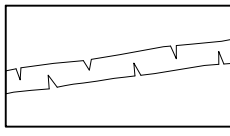
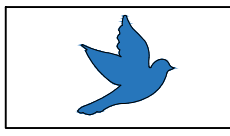
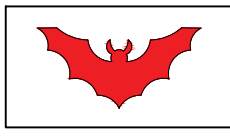
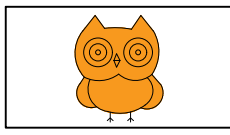


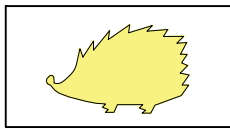

KEY

-  New Tree General Planting
-  New Shrub planting
-  New Native Hedge Planting
-  Bird Boxes
-  Bat Boxes - built into properties
-  Owl Boxes on pole
-  Hedgehog Highways - built into closeboard fence

All discrepancies are to be brought to the attention of the below office.
The copyright to this drawing is owned by studio 11 architecture.

C	31.08.2022	EG	Ecological improvements updated to suit new layout.
B	10.02.2022	EG	Parking arrangements amended and Plot 20 updated.
A	23.12.2021	EG	Amended to show an easement to the drain running West of the site.
REVISION	DATE	DRAWN	DESCRIPTION



STUDIO11
architecture

KING'S LYNN INNOVATION CENTRE,
INNOVATION DRIVE, KING'S LYNN,
PE30 5BY

T: 01553 970033
E: design@studio11architecture.co.uk
W: www.studio11architecture.co.uk

CLIENT	RTW Construction & Developments Ltd		
PROJECT	Proposed Residential Development on land off Boston Road, Gosberton		

DRAWING	Ecological Improvements Plan		
DRAWN	PROJECT DESIGNER	PROJECT DIRECTOR	
EG	KB	KB	
DATE	SCALE	PAPER SIZE	
11.11.2021	1:500	A1	

DRAWING NUMBER	525.AHP.01
Working in partnership with Ralph Charnan Associates & Eleven Consultants	

