


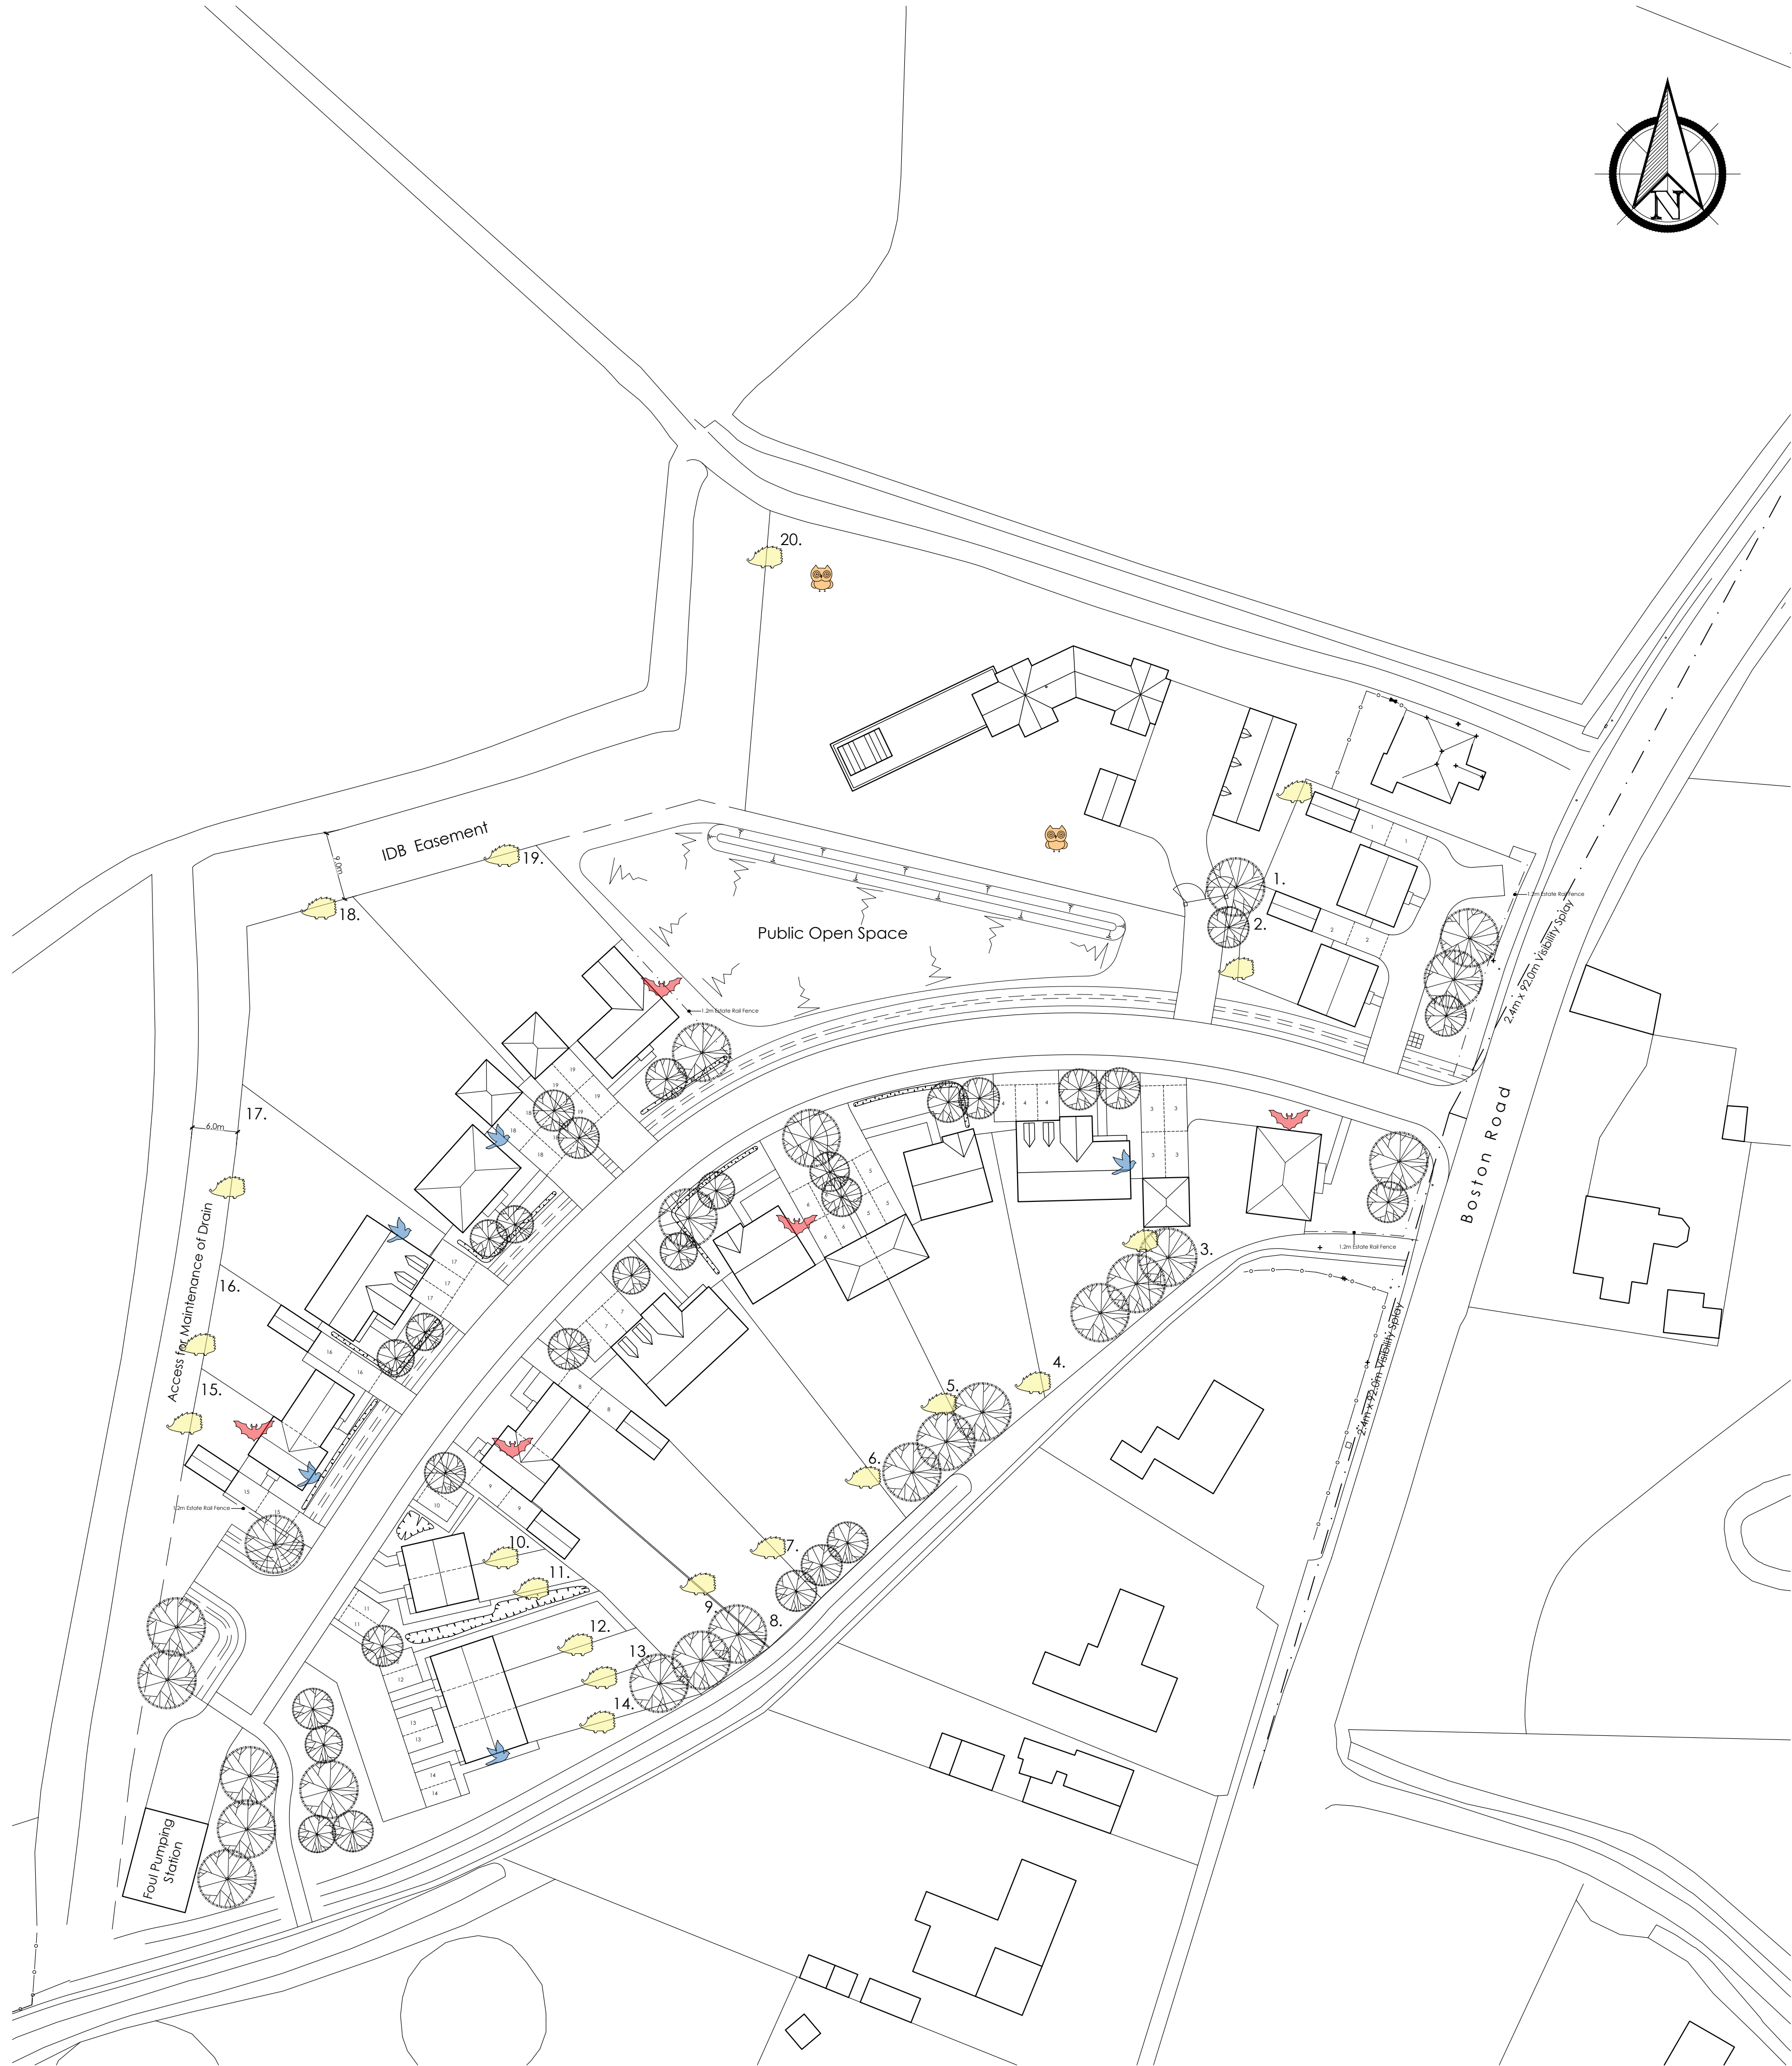

KEY

- New Tree General Planting
- New Shrub planting
- New Native Hedge Planting
- Bird Boxes
- Bat Boxes - built into properties
- Owl Boxes on pole
- Hedgehog Highways - built into closeboard fence

All discrepancies are to be brought to the attention of the below office.
The copyright to this drawing is owned by studio 11 architecture.

E	18.11.2022	EG	Updated to suit revised layout.
D	18.10.2022	EG/OS	Ecological improvements updated to suit plot 10 - 14 house type change.
C	31.08.2022	EG	Ecological improvements updated to suit new layout.
B	10.02.2022	EG	Parking arrangements amended and Plot 20 updated.
A	23.12.2021	EG	Amended to show an easement to the drain running West of the site.

REVISION	DATE	DRAWN	DESCRIPTION
----------	------	-------	-------------



STUDIO11
architecture

KING'S LYNN INNOVATION CENTRE,
INNOVATION DRIVE, KING'S LYNN,
PE30 5BY

T: 01553 970033
E: design@studio11architecture.co.uk
W: www.studio11architecture.co.uk

CLIENT	RTW Construction & Developments Ltd
PROJECT	Proposed Residential Development on land off Boston Road, Gosberton

DRAWING Ecological Improvements Plan		
DRAWN EG	PROJECT DESIGNER KB	PROJECT DIRECTOR KB
DATE 11.11.2021	SCALE 1:500	PAPER SIZE A1

DRAWING NUMBER	525.EIP.01
Working in partnership with Ralph Charman Associates & Ewen Consultants	

