


KEY

Areas to be offered to Lincolnshire County Council Highways for adoption under a Section 38 Agreement

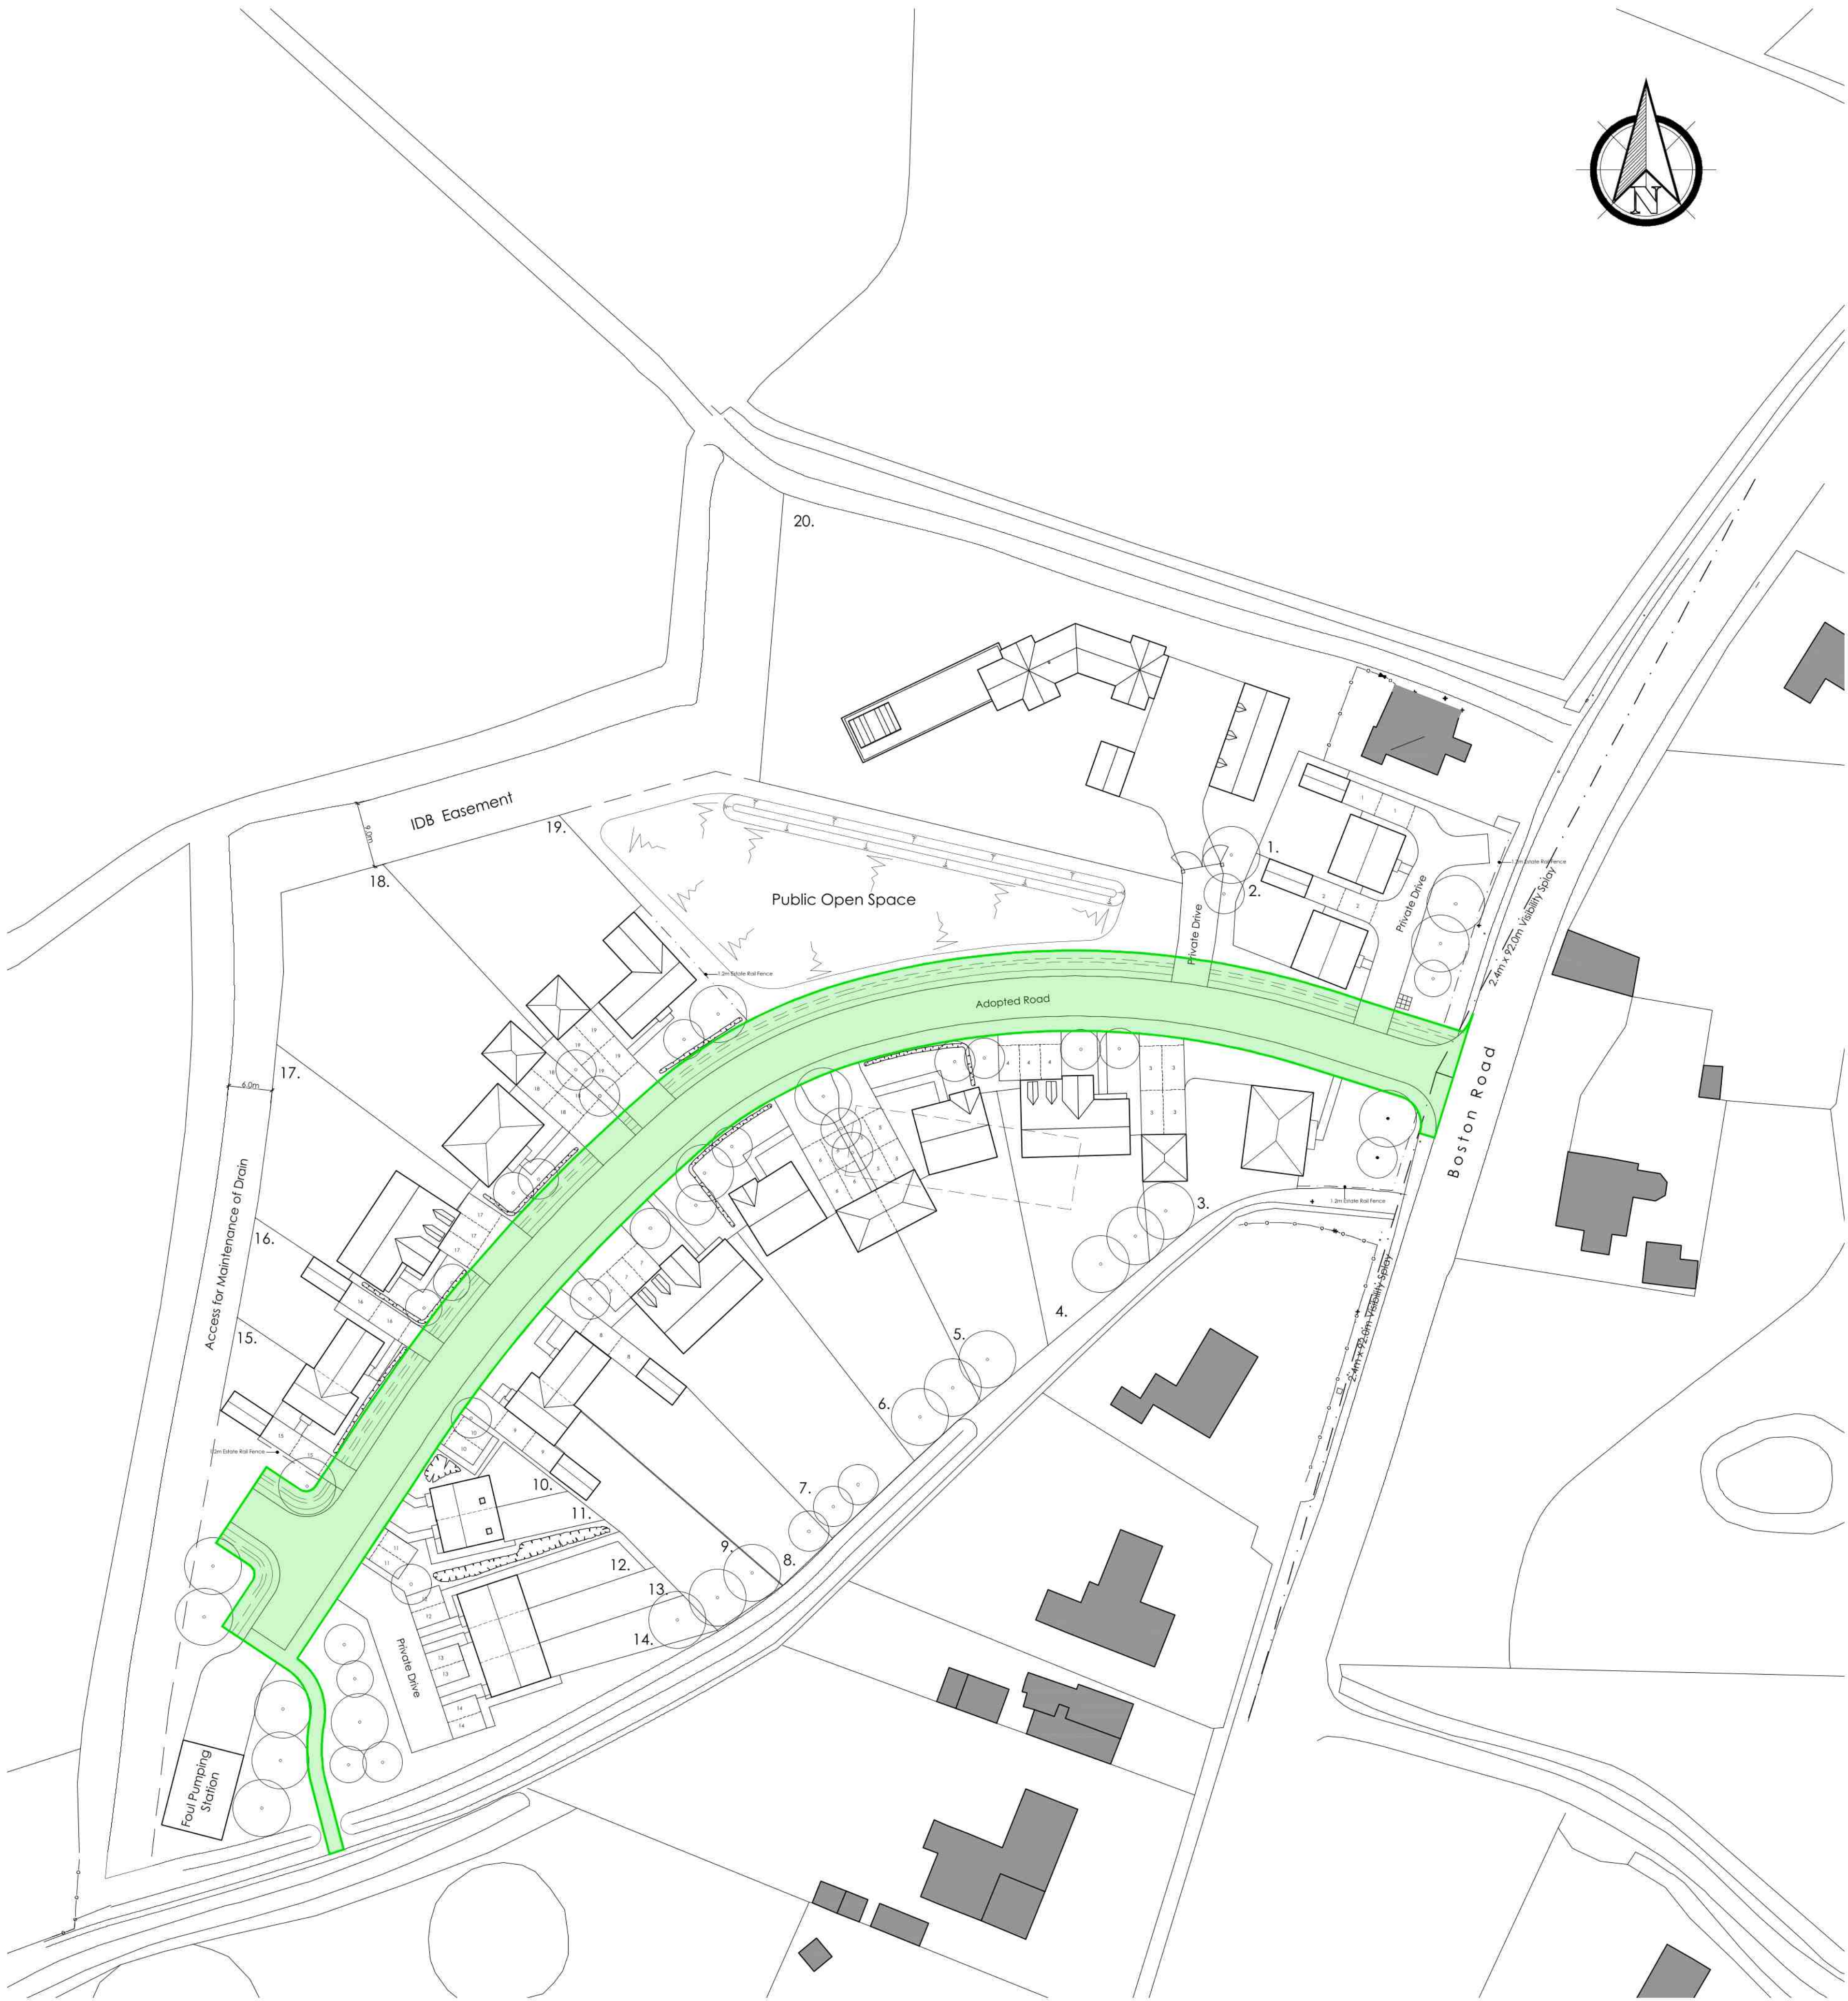

B	23.11.2022	EG	Robin roof updated.
A	18.11.2022	EG	Updated to suit revised layout.
REVISION	DATE	DRAWN	DESCRIPTION



KING'S LYNN INNOVATION CENTRE,
INNOVATION DRIVE, KING'S LYNN,
PE30 5BY

T: 01553 970033
E: design@studio11architecture.co.uk
W: www.studio11architecture.co.uk

CLIENT RTW Construction & Developments Ltd

PROJECT Proposed Residential Development on land off Boston Road, Gosberton

DRAWING Highways Adoptable Areas Plan

DRAWN OS/EG	PROJECT DESIGNER KB	PROJECT DIRECTOR KB
DATE 18.10.2022	SCALE 1:500	PAPER SIZE A1

DRAWING NUMBER 525.HAA.01

Working in partnership with Ralph Charman Associates & Eleven Consultants