
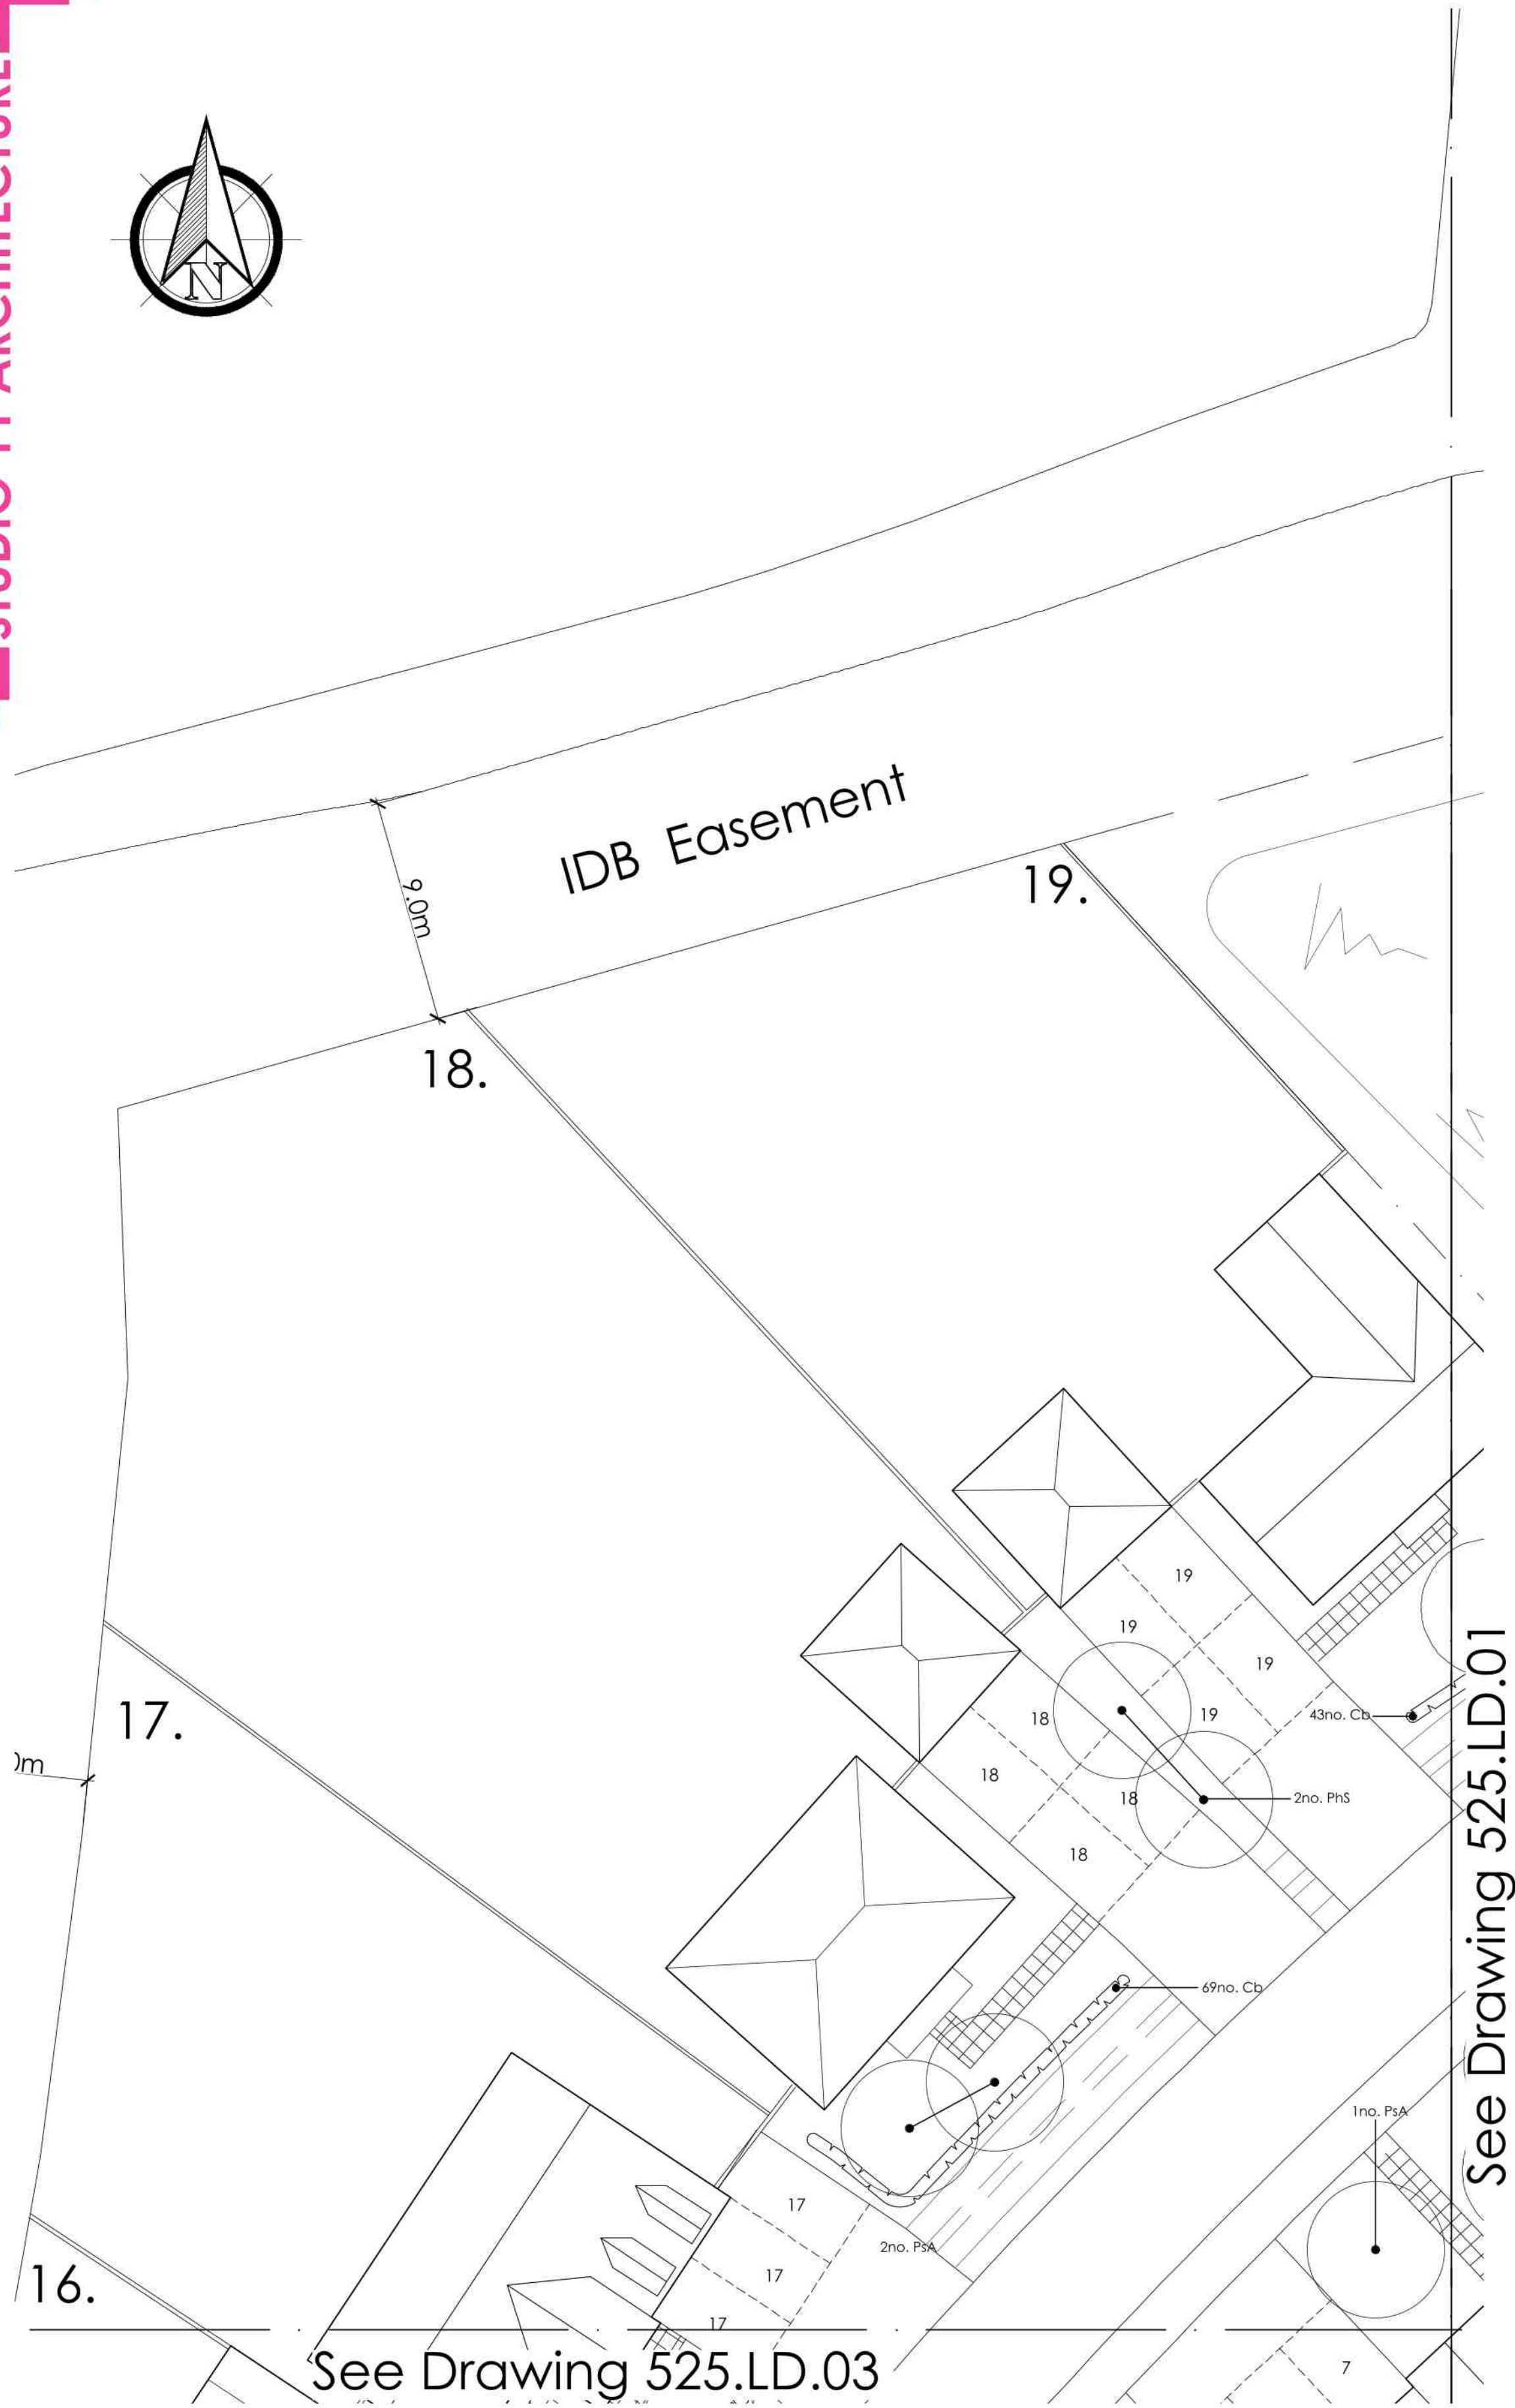


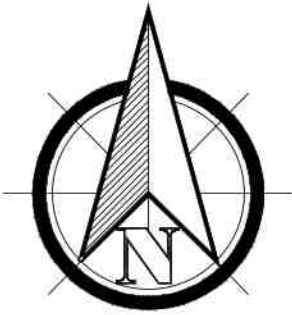

See Drawing 525.LD.03

See Drawing 525.LD.01

KEY

	Proposed Tree		Proposed hedge
	Proposed shrub planting		2 x 600mm x 600mm buff riven paving slabs to front
	600mm x 600mm buff riven paving slabs to rear		Refuse Collection Points
	1.8m close board fence		1.8m garden wall
	1.2m estate & rail fence		

Specification Notes:

- General Notes**
 - All planting and seeding to be carried out to BS 3936.
- Tree Planting**
 - Excavate tree pits to the following sizes:

Semi mature trees	-	2100 x 2100 x 900mm depth
Extra heavy standard trees	-	1500 x 1500 x 900mm depth
Heavy standard trees	-	1500 x 1500 x 900mm depth
Standard trees	-	900 x 900 x 900mm depth
 - Retain topsoil for re-use and remove subsoil from site to designated subsoil heaps.
 - Backfill trees with 80 litres of tree planting compost incorporated into topsoil.
 - Tree support - Semi-mature, Extra heavy standard and Heavy standard trees to be supported by means of underground guying. Rootballed standard trees to be double staked and bareroot standard trees to be single staked. All trees to be secured to tree stakes with appropriate tree ties and spacers.
 - Mulch trees to 75mm depth with 'Bark Nuggets' over area of tree pit.
 - Check stakes, ties and spacers regularly to prevent damage to tree trunks and remove when trees are judged to be well established and self supporting.
- Hedge Planting**
 - Cultivate 500mm wide strip 300mm deep and plant in a single row
- Groundcover and Shrub Planting**
 - Cultivate all shrub planting areas to a depth of 300mm and plant shrubs in positions shown.
 - Mulch shrub beds with 75mm 'Bark Nuggets'.
 - Maintain all planting areas in a weed free condition by appropriate herbicide treatment as necessary until ground is covered by new planting. Hand weed tall weeds as necessary and maintain a tidy appearance.
- Grass Seeded Areas**
 - Cultivate to a depth of 150mm and prepare ground in accordance with specification. Sow seed mix Johnson's 'J4' grass seed mix at a rate of 25g/sq.m.

TREES

	Species	Girth	Overall Height	Root Condition	No.
P5A	Prunus x Subhirtella 'Autumnalis'	10-12	4m	Bare Root x2	3
PHS	Prunus hillieri 'Spire'	12-14	4-5m	Bare Root x2	2

HEDGE PLANTING

	Species	No. Breaks	Type	Overall Height	Root Condition	No.
Cb	Carpinus betulus	5 - 7	1+1	60-90	Bareroot	99

All discrepancies are to be brought to the attention of the below office.
The copyright to this drawing is owned by studio 11 architecture.

F	23.11.2022	EG	Robin roof updated.
E	18.11.2022	EG	Updated to suit revised layout.
D	18.10.2022	EG/OS	Updated to suit plot 10 - 14 house type changes. Additional landscaping added.
C	31.08.2022	EG	Updated to suit new layout.
B	10.02.2022	EG	Parking arrangements amended and Plot 20 updated.
A	22.12.2021	EG	Amended to show 6m easement to the drain running West of the site.
REVISION	DATE	DRAWN	DESCRIPTION



KING'S LYNN INNOVATION CENTRE,
INNOVATION DRIVE, KING'S LYNN,
PE30 5BY

T: 01553 970033
E: design@studio11architecture.co.uk
W: www.studio11architecture.co.uk

CLIENT	RTW Construction & Developments Ltd
PROJECT	Proposed Residential Development on land off Boston Road, Gosberton

DRAWING	Landscaping Details	2 of 3
---------	---------------------	--------

DRAWN EG	PROJECT DESIGNER KB	PROJECT DIRECTOR KB
DATE 11.11.2021	SCALE 1:200	PAPER SIZE A1

DRAWING NUMBER	525.LD.02
----------------	-----------

Working in partnership with Ralph Charman Associates & Eleven Consultants

