



Front Elevation




Side Elevation




Rear Elevation




Side Elevation

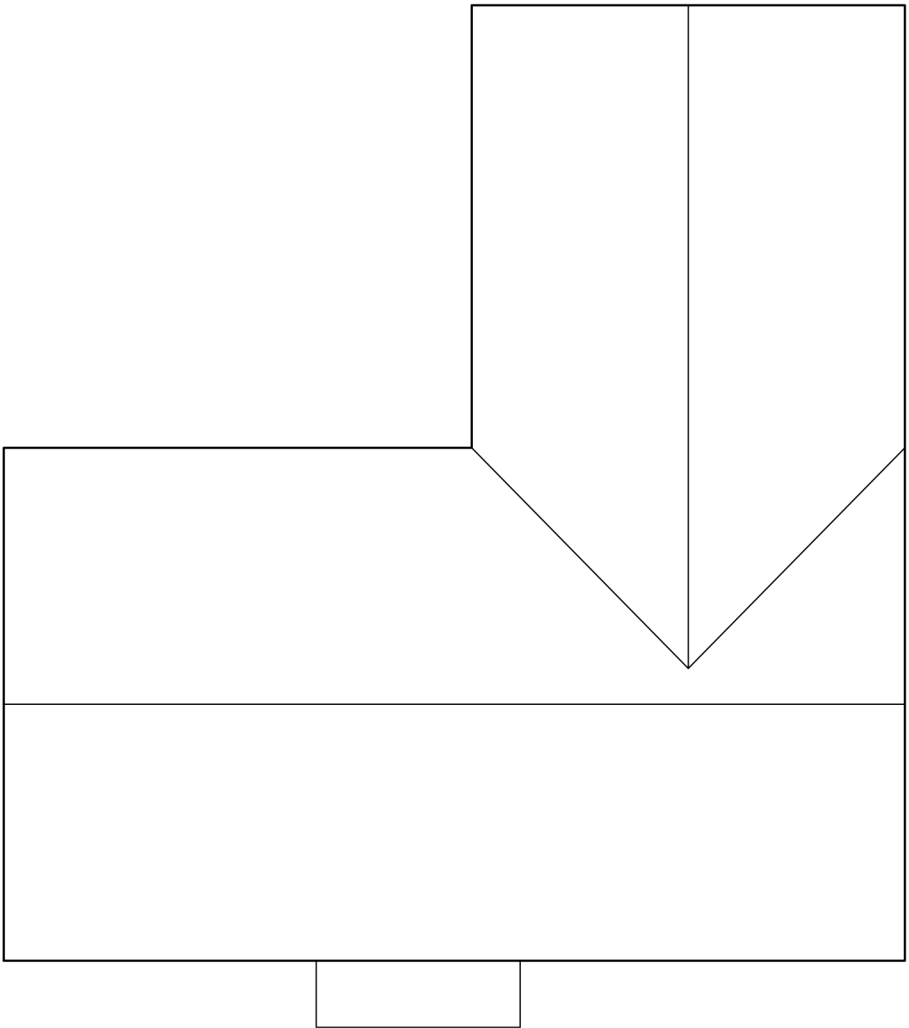

Roof Plan

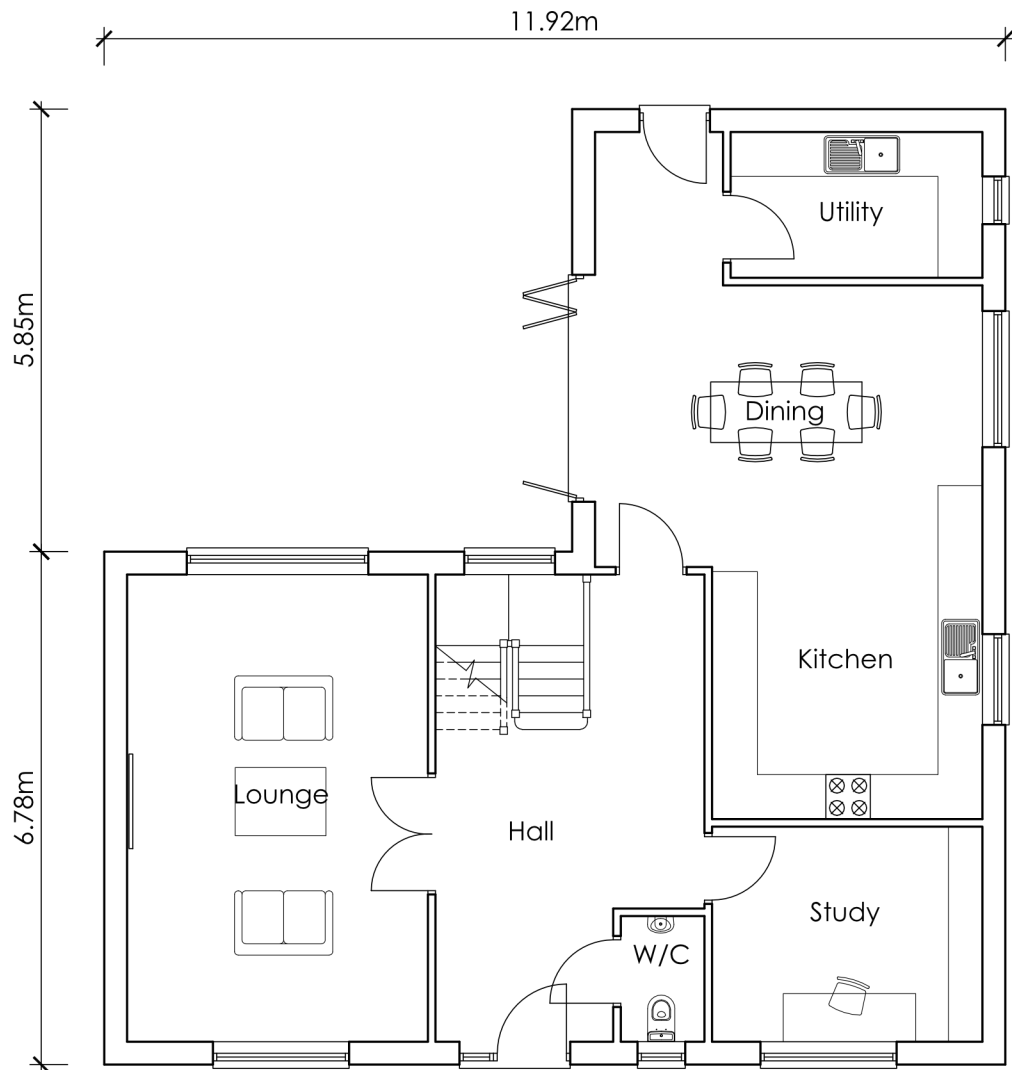

Ground Floor Plan

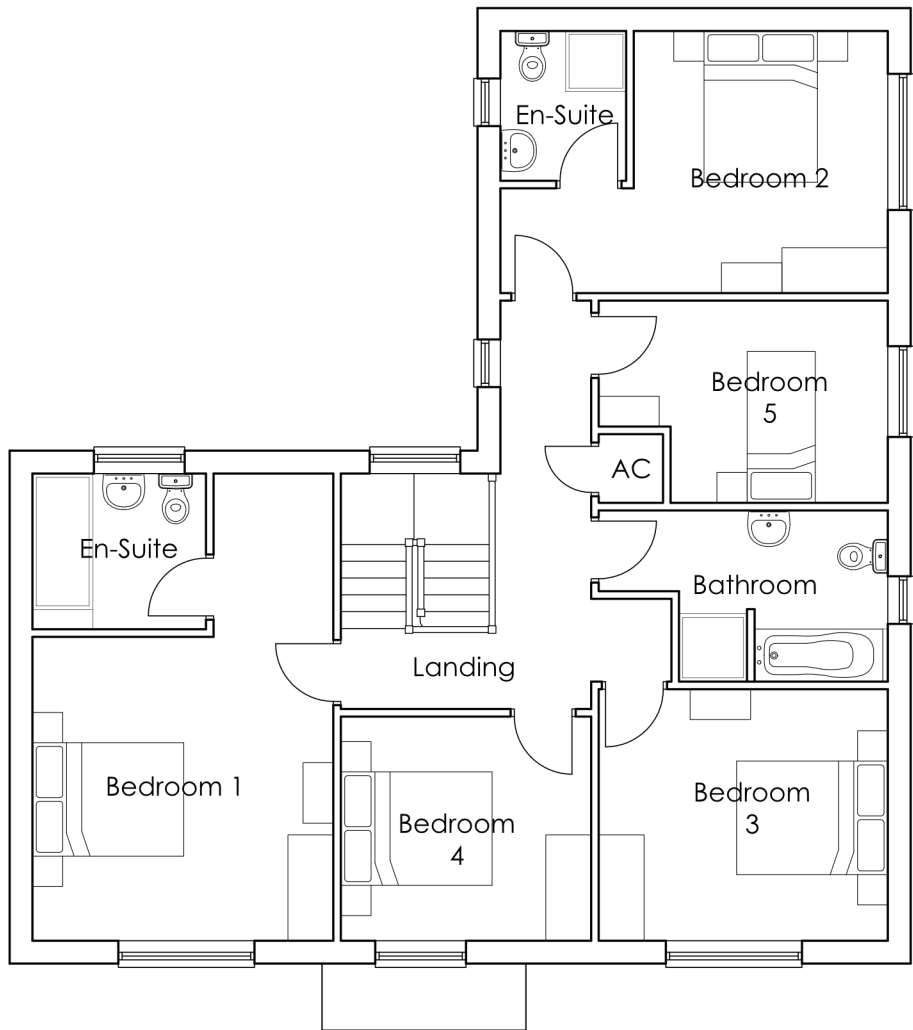

First Floor Plan



All discrepancies are to be brought to the attention of the below office.
The copyright to this drawing is owned by Studio 11 Architecture.

REVISION	DATE	DRAWN	DESCRIPTION
 STUDIO11 architecture KING'S LYNN INNOVATION CENTRE, INNOVATION DRIVE, KING'S LYNN, PE30 5BY T: 01553 970033 E: design@studio11architecture.co.uk W: www.studio11architecture.co.uk			
CLIENT	RTW Construction & Developments Ltd		
PROJECT	Proposed residential development off Boston Road, Gosberton		
DRAWING	The Raven - Floor Plans & Elevations		
DRAWN	PROJECT DESIGNER	PROJECT DIRECTOR	
EG	KB	KB	
DATE	SCALE	PAPER SIZE	
09.11.2021	1:100	A2	
DRAWING NUMBER	525.Rav.P.01		
Working in partnership with Ralph Charman Associates & Eleven Consultants			