





Front Elevation

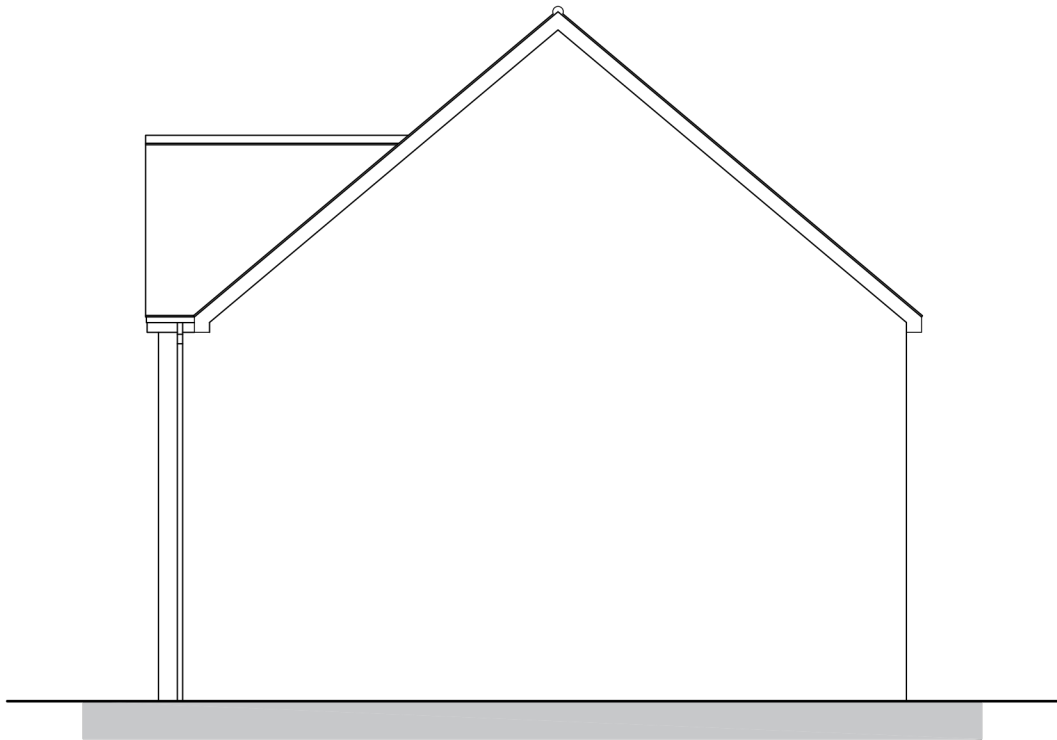


Side Elevation

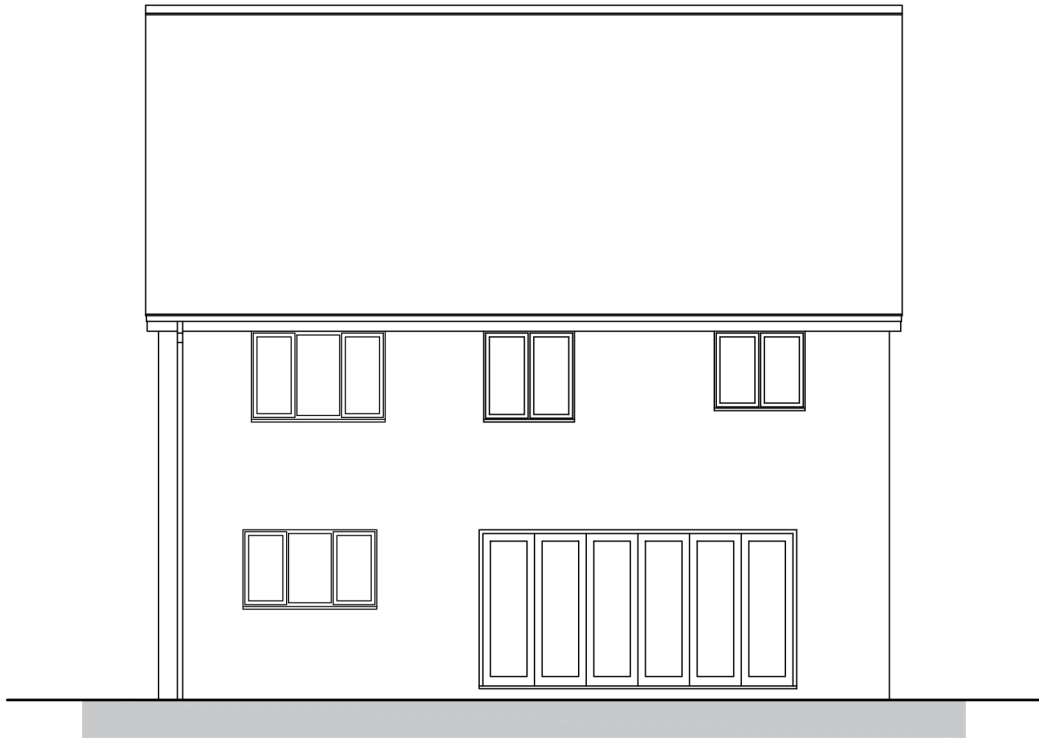


Rear Elevation




Side Elevation

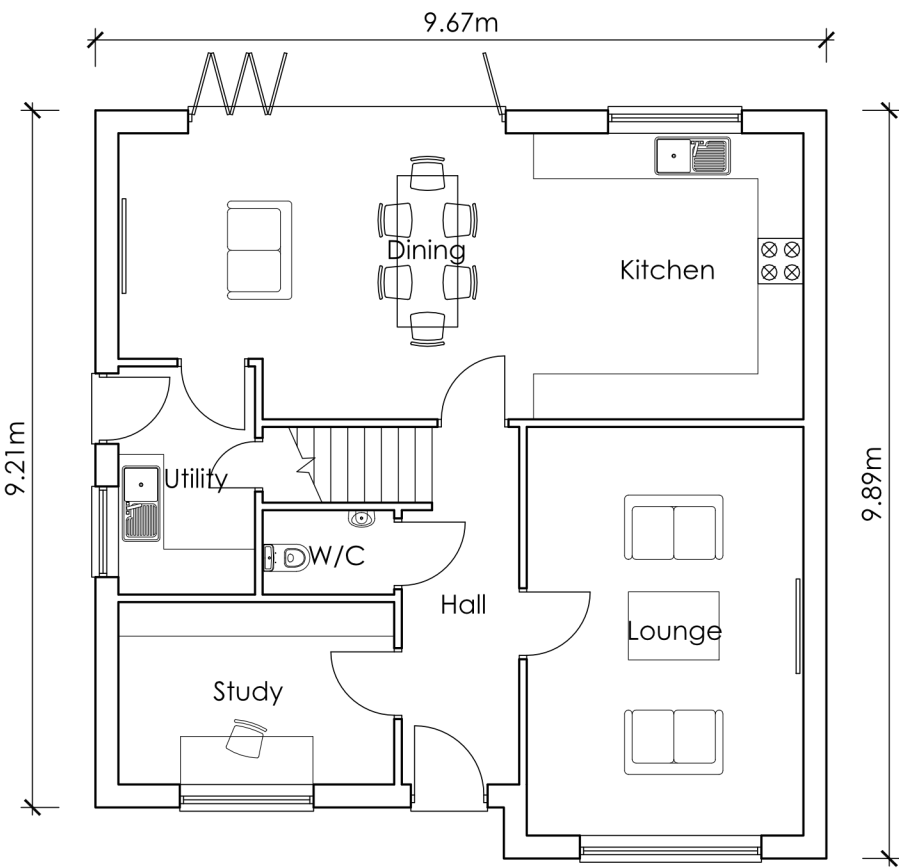

Ground Floor Plan

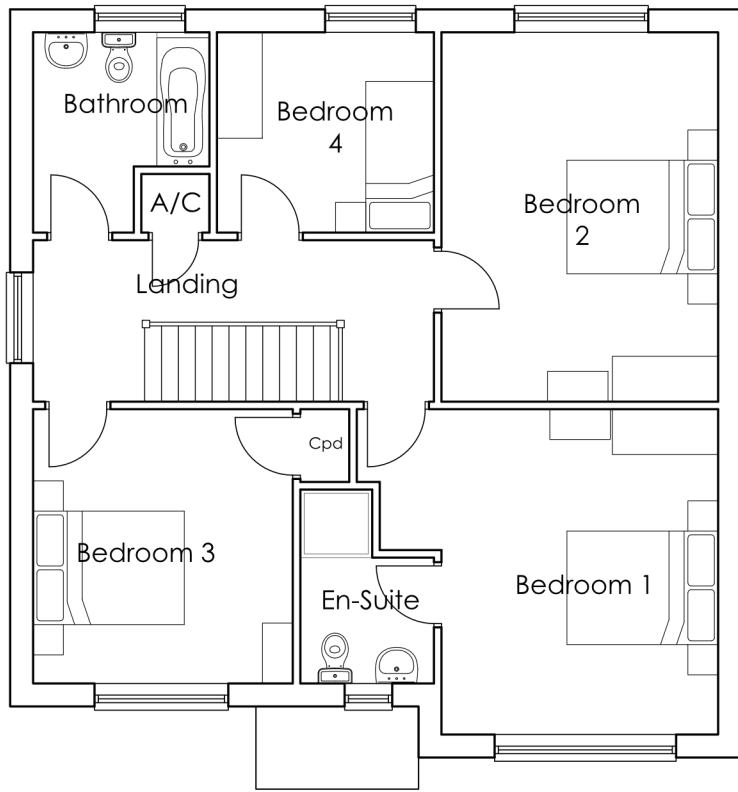

First Floor Plan

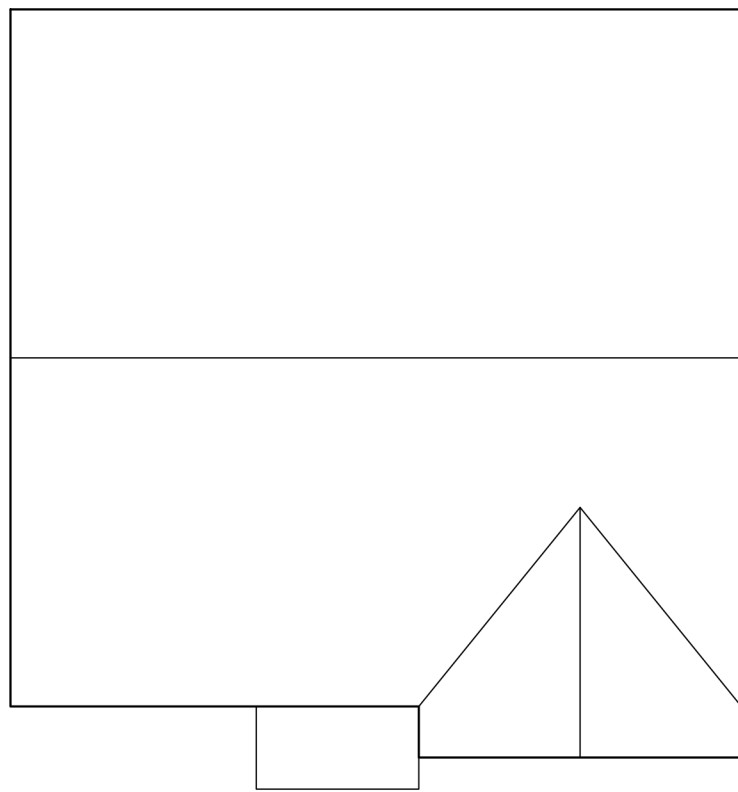

Roof Plan



All discrepancies are to be brought to the attention of the below office.
The copyright to this drawing is owned by Studio 11 Architecture.

REVISION	DATE	DRAWN	DESCRIPTION
 KING'S LYNN INNOVATION CENTRE, INNOVATION DRIVE, KING'S LYNN, PE30 5BY T: 01553 970033 E: design@studio11architecture.co.uk W: www.studio11architecture.co.uk			
CLIENT	RTW Construction & Developments Ltd		
PROJECT	Proposed residential development off Boston Road, Gosberton		
DRAWING	The Skylark - Floor Plans & Elevations		
DRAWN	EG	PROJECT DESIGNER	KB
DATE	09.11.2021	SCALE	1:100
		PAPER SIZE	A2
DRAWING NUMBER	525.Sky.01		
Working in partnership with Ralph Charman Associates & Eleven Consultants			