


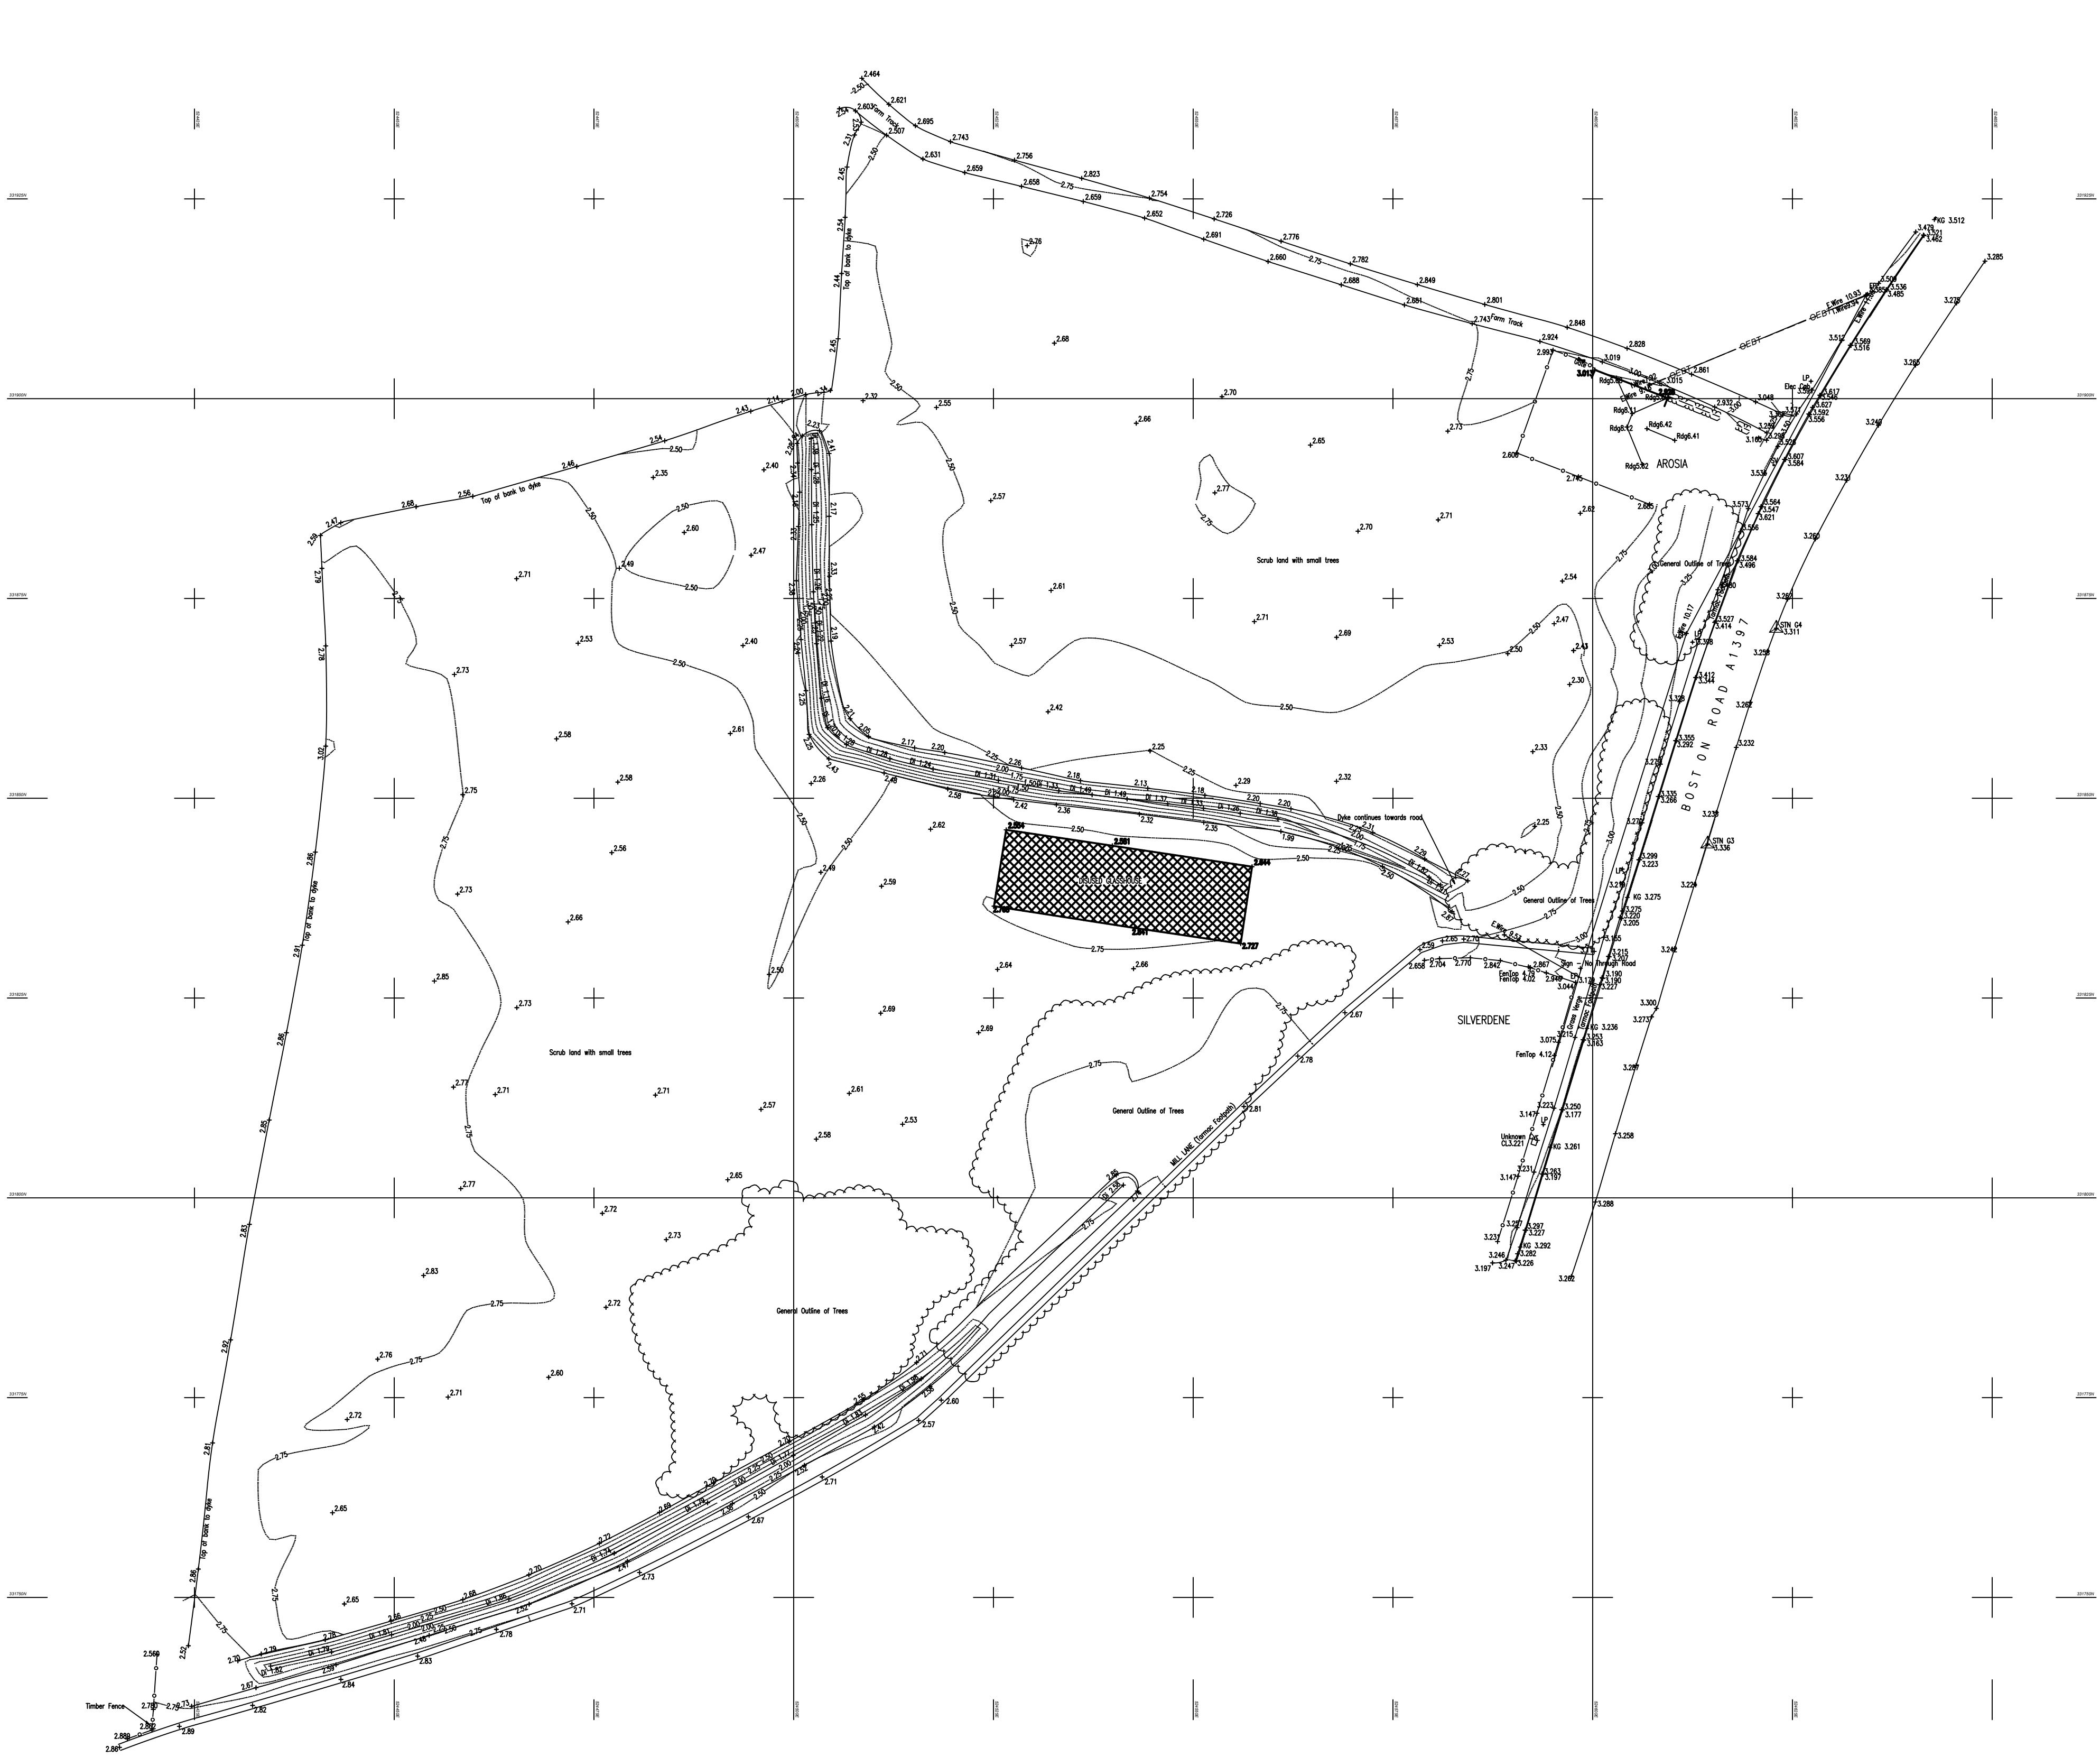

REVISION DATE DRAWN DESCRIPTION



KING'S LYNN INNOVATION CENTRE,
INNOVATION DRIVE, KING'S LYNN,
PE30 5BY

T: 01553 970033
E: design@studio11architecture.co.uk
W: www.studio11architecture.co.uk

CLIENT RTW Construction & Developments Ltd

PROJECT Proposed Residential Development on
land off Boston Road, Gosberton

DRAWING Topographical Survey

DRAWN	PROJECT DESIGNER	PROJECT DIRECTOR
SRC	KB	KB
DATE	SCALE	PAPER SIZE
12.11.2021	1:500	A1

DRAWING NUMBER 525.TS.01

Working in partnership with Ralph Charman Associates & Eleven Consultants