
This drawing is copyright and may not be altered, traced, copied, photographed or used for any purpose other than that for which it is issued without consent of Broadgate Homes Ltd.

All dimensions to be checked on site – do not scale from drawing, any discrepancies please report to drawing office as soon as possible.

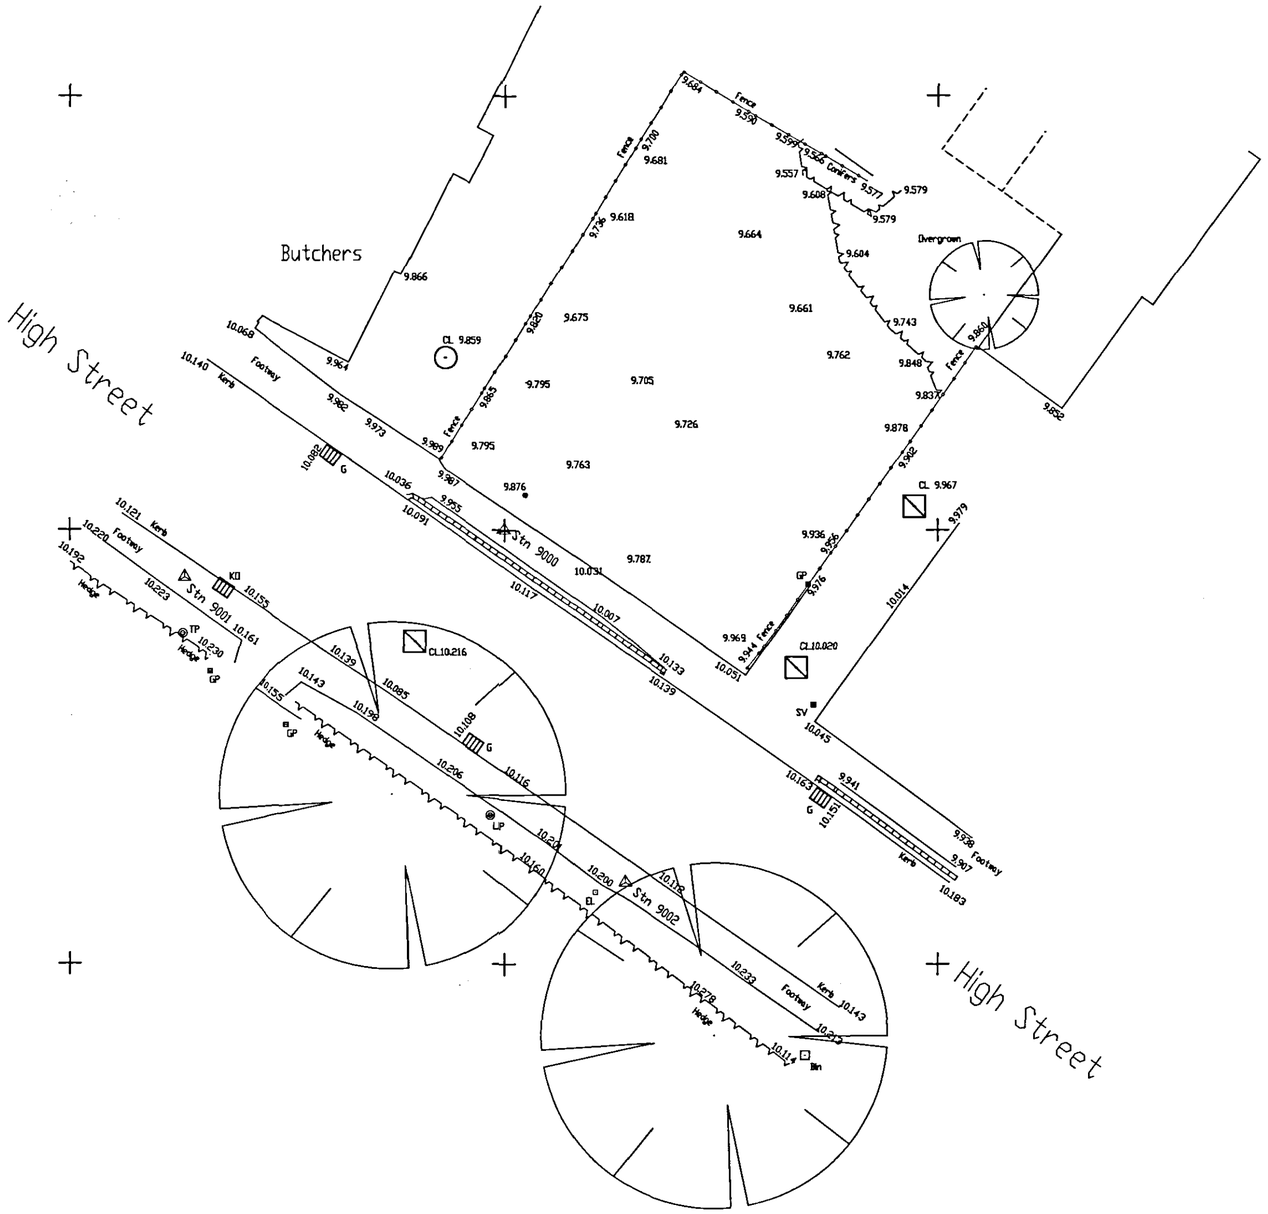

KEY

- BUILDING
- FENCE
- HEDGE
- OVERHEAD ELECTRIC
- UNDERGROUND ELECTRIC
- BANK EDGE
- STORM LINE
- FOUL LINE
- TELECOM LINE
- GAS LINE
- KERB
- WALL
- CABLE TV
- WATER MAIN
- IL INVERT LEVEL
- CL COVER LEVEL
- WL WATER LEVEL
- SPOT LEVEL
- TREE
- GATE
- BOREHOLE
- BATTER SYMBOL
- SURVEY STATION
- TBM
- GP GATE POST
- PO POST
- B BOLLARD
- SP SIGN POST
- MANHOLE
- G GULLY
- KO KERB OFFLET
- SV STOP VALVE
- WM WATER METER
- FH FIRE HYDRANT
- MP MARKER POST
- GA GAS VALVE
- EL ELECTRIC BOX
- EP ELECTRIC POLE
- TP TELEPHONE POLE
- BT BRITISH TELECOM BOX
- LP LAMP POST

SHDC
Planning & Development
29 JUN 2005
Ref: 0884/05

BROADGATE HOMES
Broadgate Homes Limited
Broadgate House, Weston Hills,
Spalding, Lincolnshire. PE12 6DB.
Telephone: 01406 380532 Fax:01406 380014

PROJECT TITLE

LAND ADJACENT TO
31 HIGH STREET,
GOSBERTON

DRAWING

SITE AS EXISTING

REV	DESCRIPTION	DATE	BY

SCALE: 1:200
DRAWN:
DATE: JUNE 2005
DRAWING No.: 0507/AS/01

Master