
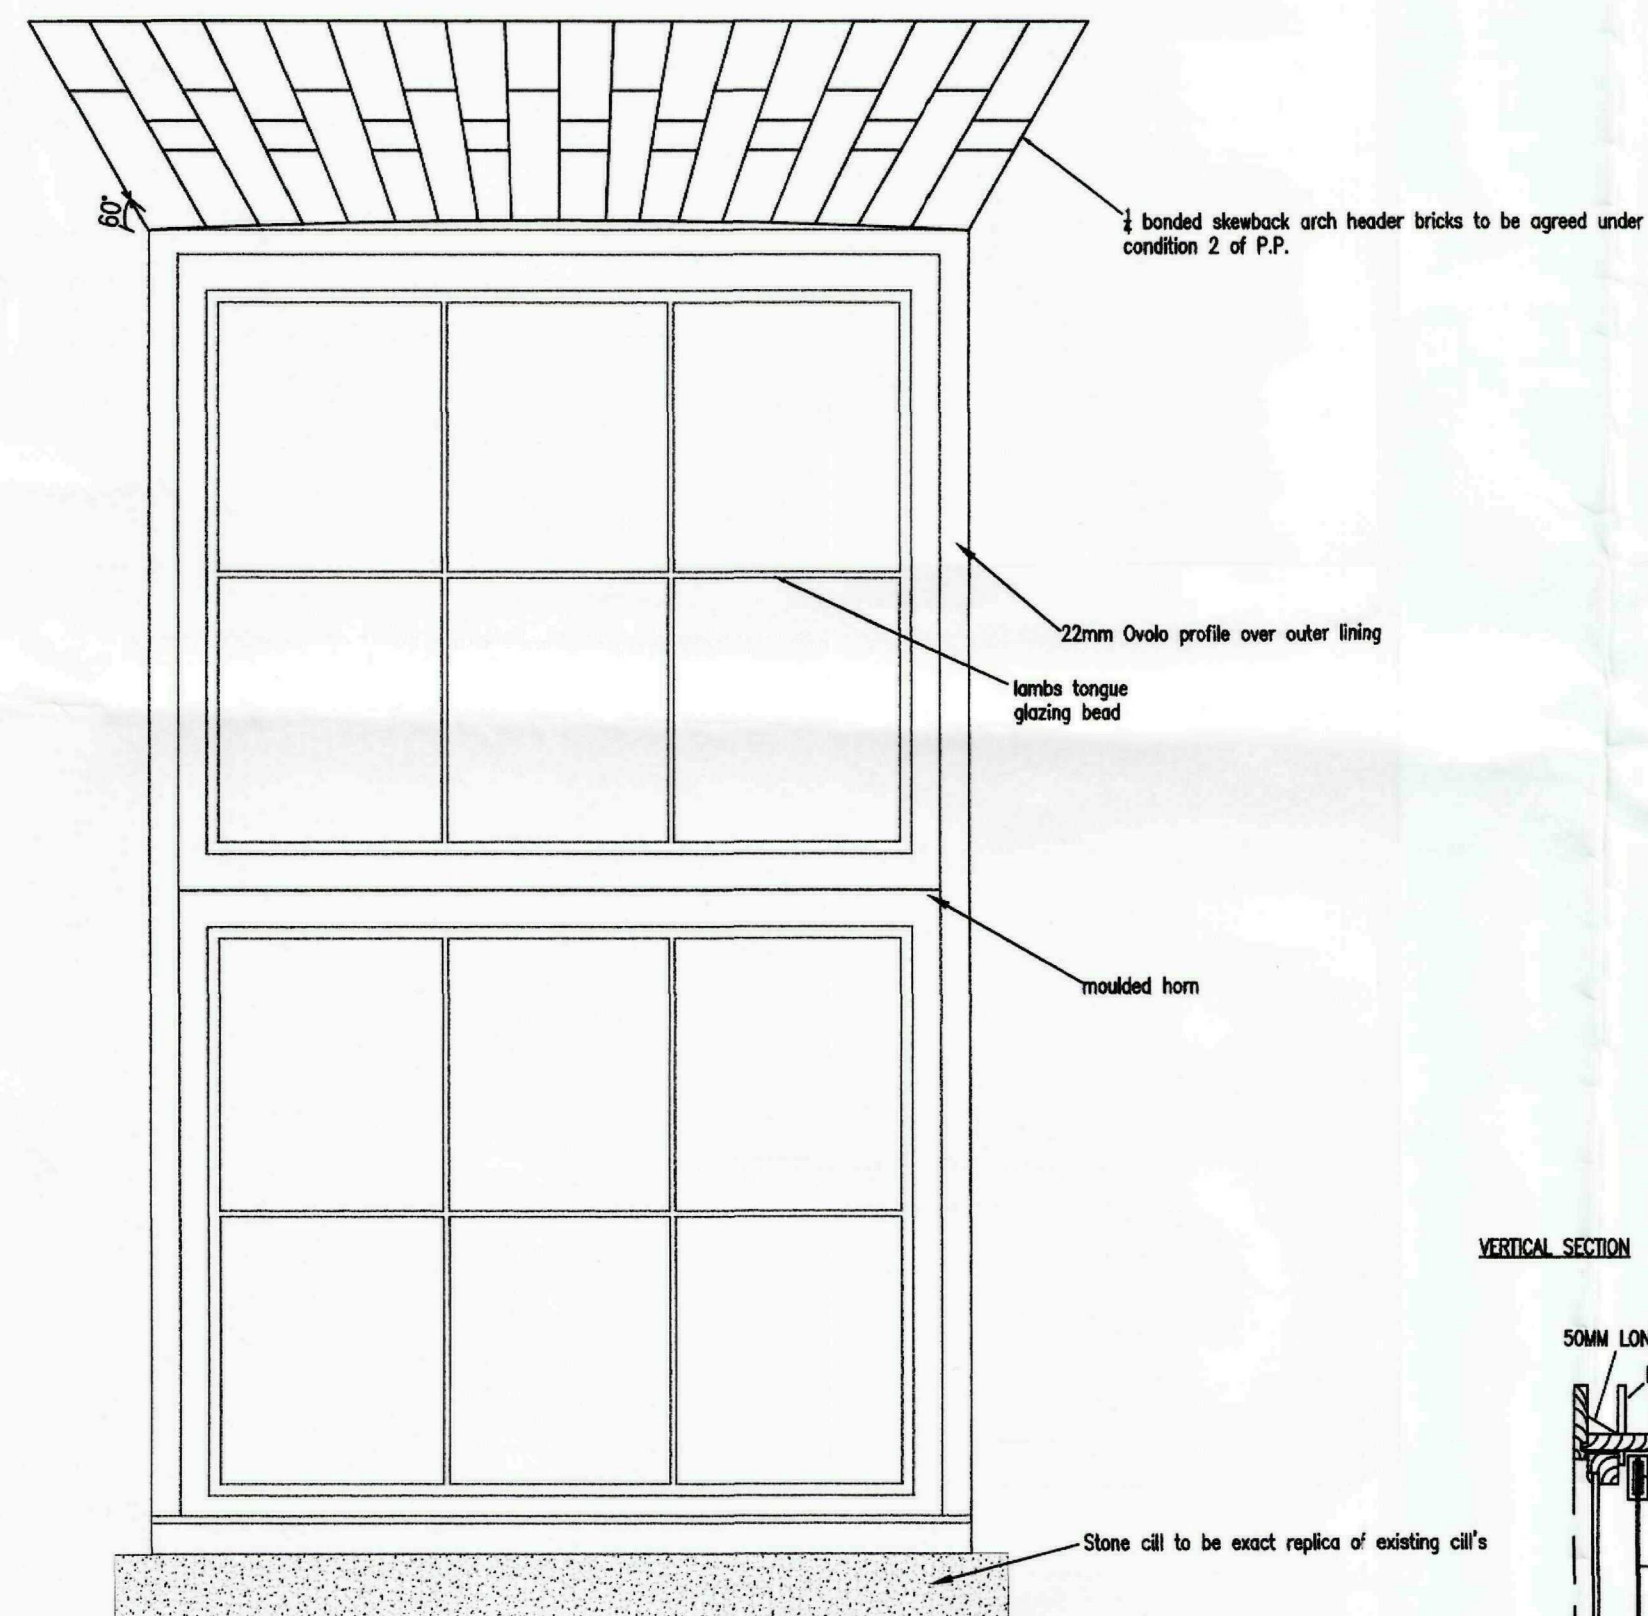


DETAIL OF JAMB & HEAD CONSTRUCTION

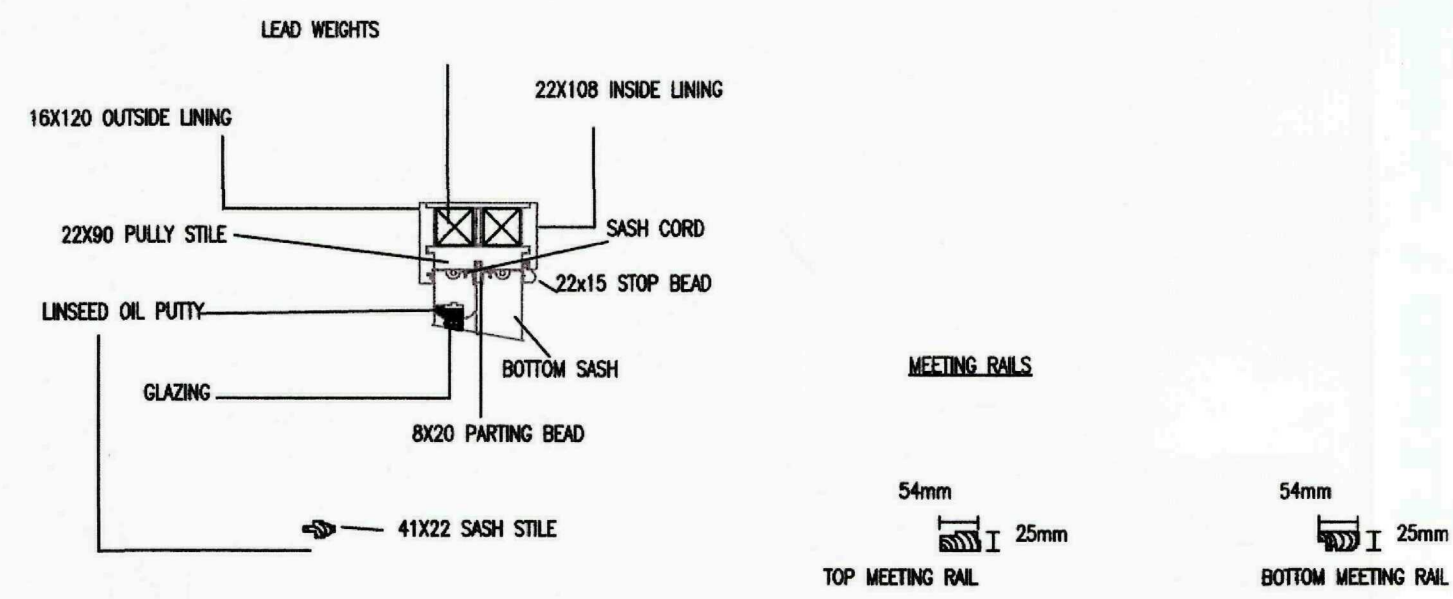

Soft wood six over six sliding sash window, external finish to be white gloss over proprietary under coat

Note: prior to manufacture of window, exact component measurements to be taken from existing windows in order for proposed to be accurately constructed

VERTICAL SECTION

