


BALL HALL


GOSBERTON

Scale 1:200

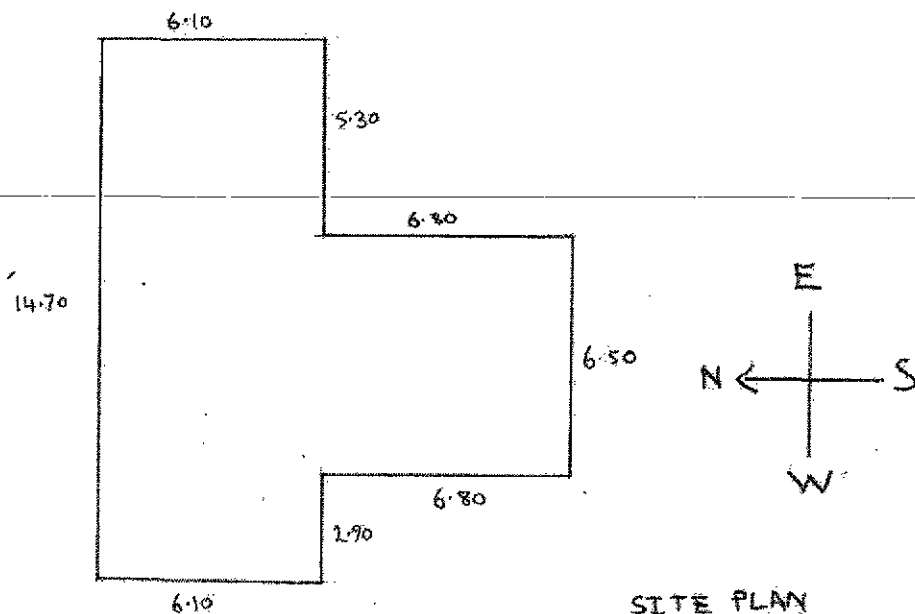

SITE PLAN

ROAD

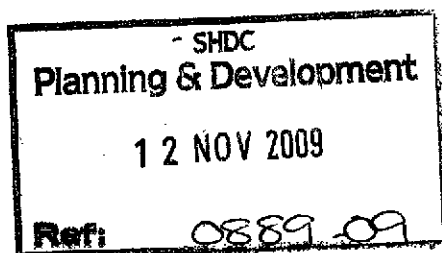

Sketch to show
proposed areas of
mortar repair

Scale
1:125



Like for Like
mortar repair
area

West Elevation


Sketch to Show Proposed
areas of mortar repair.

2 of 2
BALL HALL
GOSBERTON



South Elevation


 'like for like'
mortar repairs in
slaked lime putty
and sand. 1:3 mix.

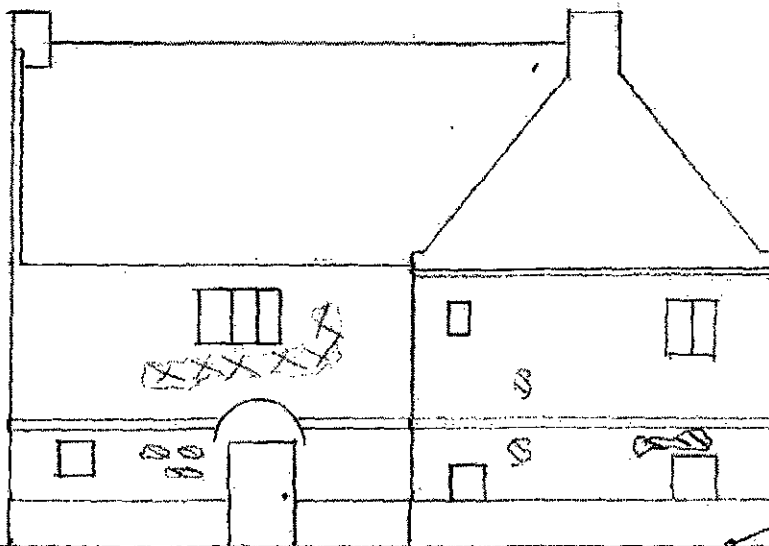

SHDC
Planning & Development
12 NOV 2009
Ref: 0889 09


Lower ground level
150mm below floor level

East Elevation

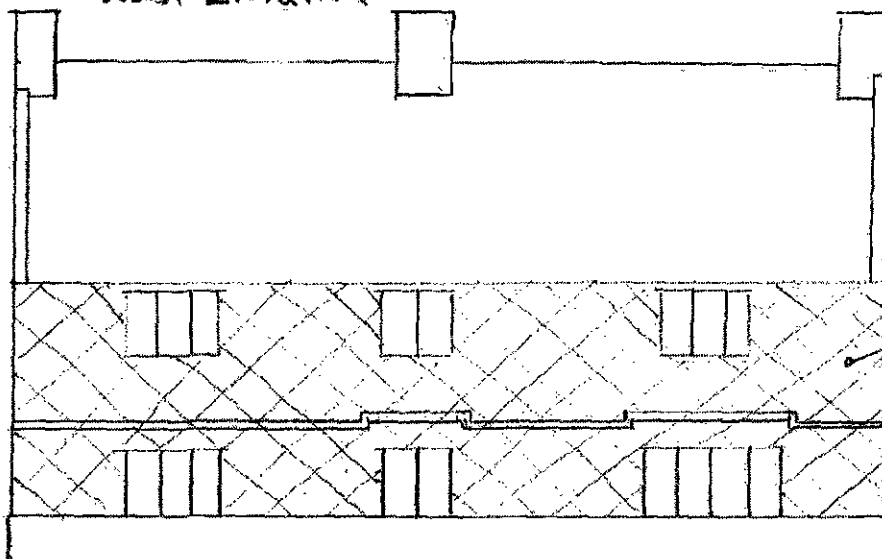

Generally weathered
North wall
Repoint. (Not urgent)

North Elevation

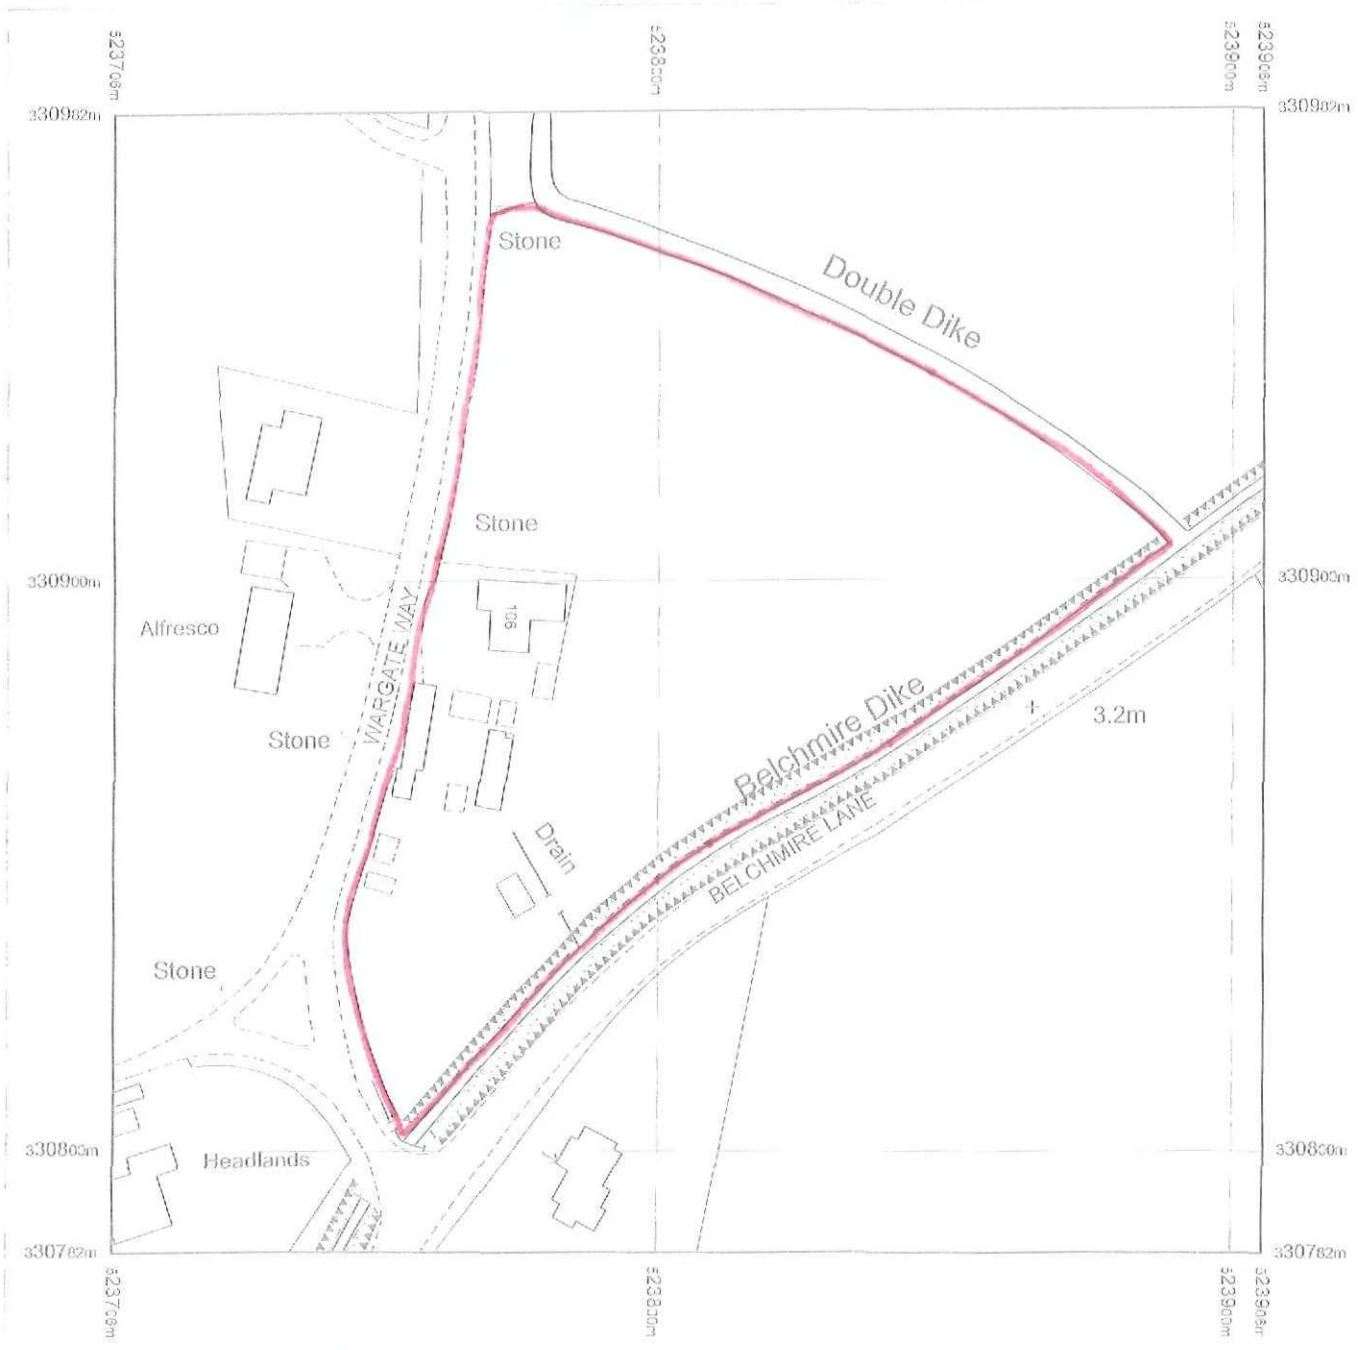

Produced 06.11.2009 from the Ordnance Survey National Geographic Database and incorporating surveyed revision available at this date. © Crown Copyright 2009.

Reproduction in whole or part is prohibited without the prior permission of Ordnance Survey.

Ordnance Survey, the OS Symbol and OS Sitemap are registered trademarks of Ordnance Survey, the national mapping agency of Great Britain.

The representation of a road, track or path is no evidence of a right of way.

The representation of features as lines is no evidence of a property boundary.

Part or all of this OS Sitemap is enlarged from mapping produced at one or more of the following scales: 1:1250, 1:2500, 1:10000.



Scale 1:1250

Supplied by: **Bookmark Spalding Ltd**
Serial number: 00089100
Centre coordinates: 523805.5 330882.25

Further information can be found on the OS Sitemap Information leaflet or the Ordnance Survey web site: www.ordnancesurvey.co.uk

