




Native Hedgerow Mix					
Qty	Species	% Mix	Height (cm)	Root Zone	Specification
34	Acer campestre	15	60-80	Bare root	1+1
34	Corylus avellana	15	60-80	Bare root	1+2
66	Crataegus monogyna	30	60-80	Bare root	1+1
22	Ilex aquifolium	10	40-60	3 litre container	Bushy: 3 breaks
11	Prunus spinosa	5	60-80	Bare root	1+1
22	Rhamnus carthartica	10	60-80	Bare root	1+1
11	Rosa canina	5	60-80	Bare root	1+1
22	Sambucus nigra	10	60-80	Bare root	1+1

Double staggered row at 350mm centres and 350mm between rows. For strengthening existing hedge, use single row at 350mm centres. Single species groups maximum 5 no.

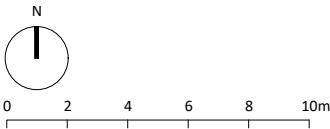

Notes

Ordnance Survey Map
© Crown Copyright. OS Licence No: AR 100010613.

Copyright
© Robert Doughty Consultancy Limited.
All rights described in the Copyright, Designs and Patents Act 1988 have been asserted.

CDM 2015
This drawing is for illustrative purposes and/or obtaining the relevant planning permission only. It should not be used for construction and accordingly, risk identification under the Construction (Design & Management) Regulations 2015 has not been undertaken.

Planting Notes

All plants to conform to BS 3936 part 1 or part 2 as appropriate.
All plants to be planted into a minimum depth of 300mm topsoil.
Topsoil to be cultivated to a fine tilth.
All stones over 50mm, rubble, rubbish, lumps of clay, roots and all other extraneous material to be removed.
50mm layer peat free compost to be incorporated into top 150mm.
Enmag slow release fertiliser to be incorporated into planting areas at manufacturer's recommended rates.
Plants to be watered as necessary to ensure healthy establishment.
Base of hedges to be maintained free of weeds.
Native hedging plants to be protected by hedging quills.
Mixed native hedge to be maintained at approximately 2.0m.

Rev	Description	Date
-----	-------------	------

rdc
Robert Doughty
Consultancy

32 High Street, Helpringham
Sleaford, Lincolnshire, NG34 0RA

Tel: 01529 421646
Email: admin@rdc-landplan.co.uk
Web: www.rdc-landplan.co.uk

Client
Dobney Developments Ltd

Project
Siltside, Gosberton

Drawing
Proposed Landscape Plan

Scale @ A3 1: 250		Date 12/09/18
Drawn By WW		Checked By LMS
Job Number 1333-1	Status PL	Purpose of Issue Planning

Drawing No. 1333-1_PL_SP01	Rev -
-------------------------------	----------