




TITLE NUMBER
LL215483

LINCOLNSHIRE : SOUTH HOLLAND

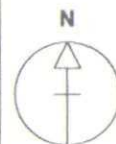


ORDNANCE SURVEY MAP REFERENCE:

TF2431NW

SCALE 1:1250

©CROWN COPYRIGHT. Produced by HMLR. Further reproduction in whole or in part is prohibited without the prior written permission of Ordnance Survey. Licence Number GD 272728.

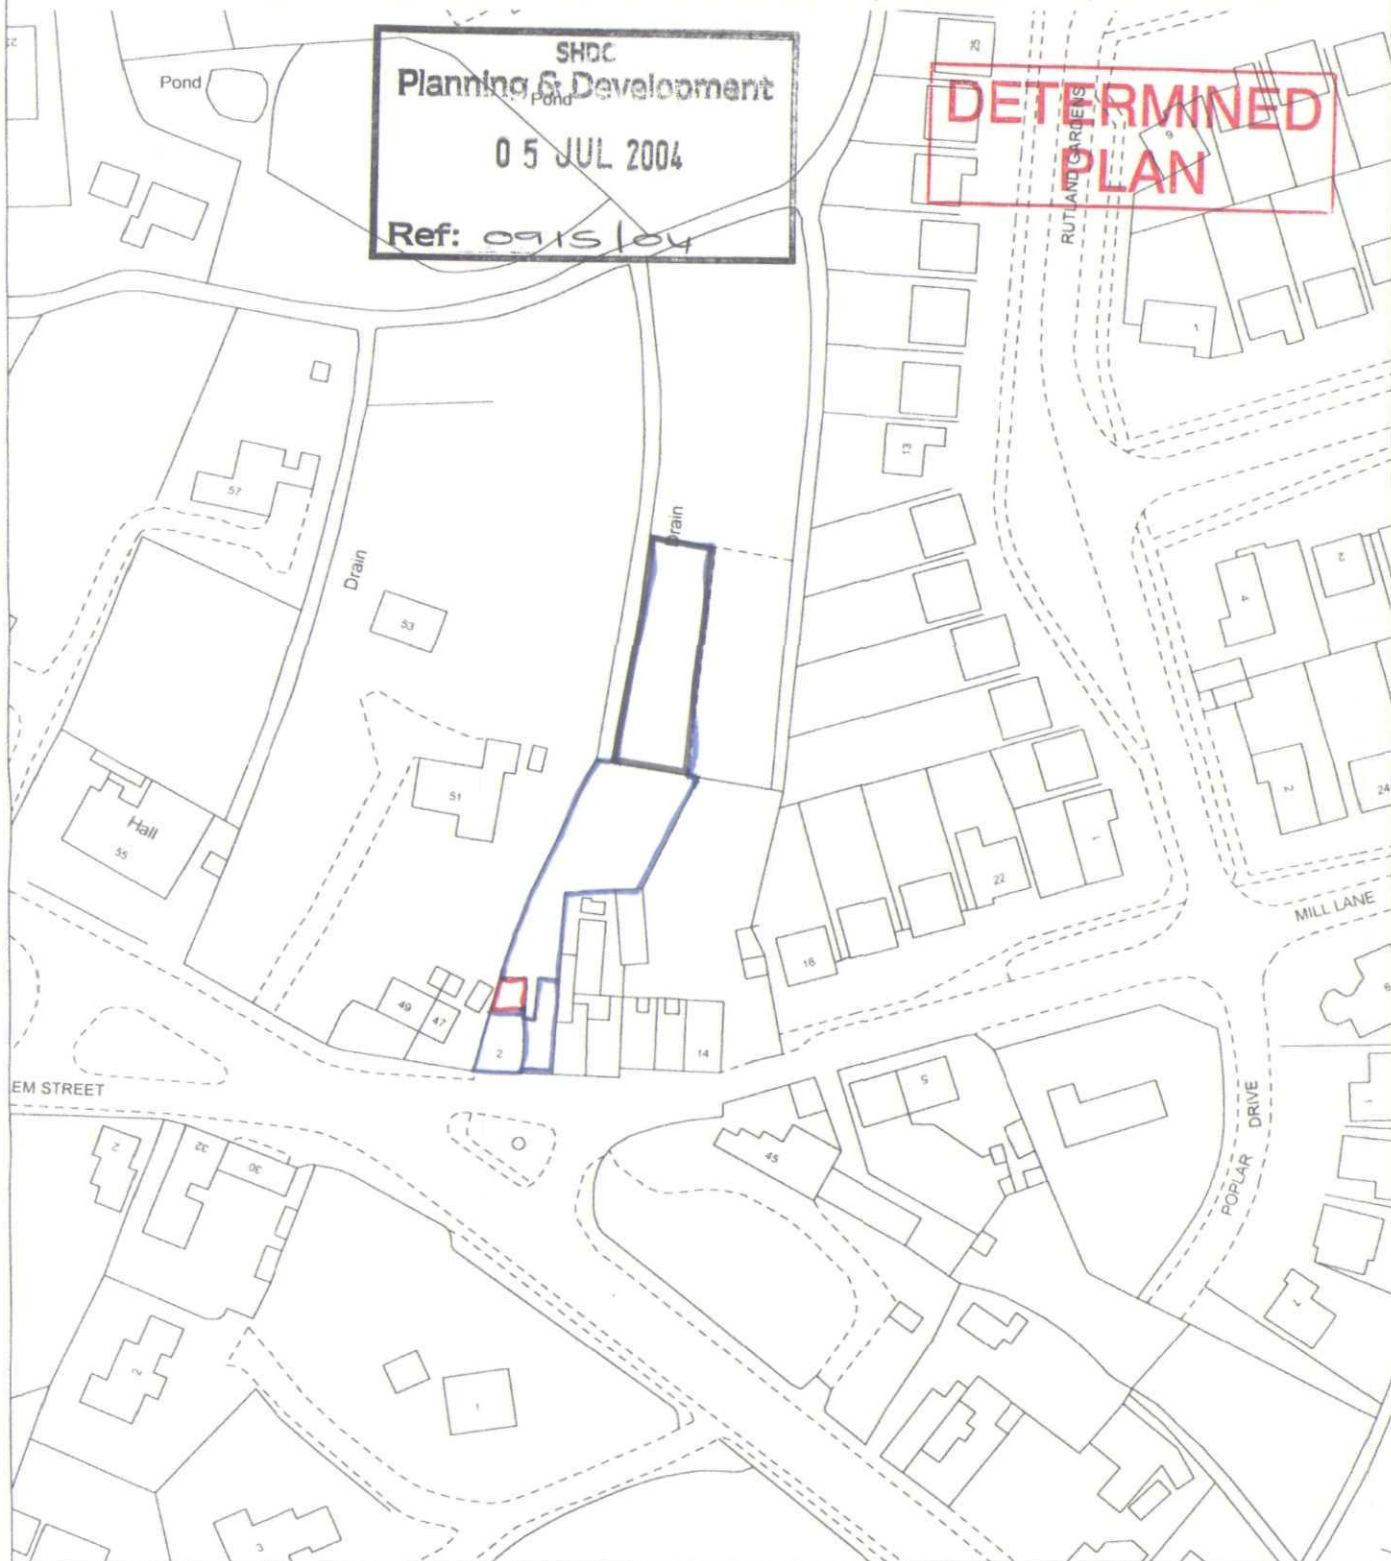

This title plan shows the general position of the boundaries: it does not show the exact line of the boundaries. Measurements scaled from this plan may not match measurements between the same points on the ground. For more information see Land Registry Explanatory Leaflet 24.

This office copy shows the state of the title plan on 27 August 2003 at 14:46:57. It may be subject to distortions in scale. Under s.113 of the Land Registration Act 1925, this copy is admissible in evidence to the same extent as the original. Issued on 27 August 2003.

This title is dealt with by the Kingston-Upon-Hull District Land Registry.

