


1. This drawing remains the property of Paul Lunn Architectural and is issued solely for the project and client named.
2. No reproduction, distribution, or use is permitted without prior written consent.
3. All dimensions to be verified on site before commencement of works.




Rear Elevation (North) 1:100



Front Elevation (South) 1:100

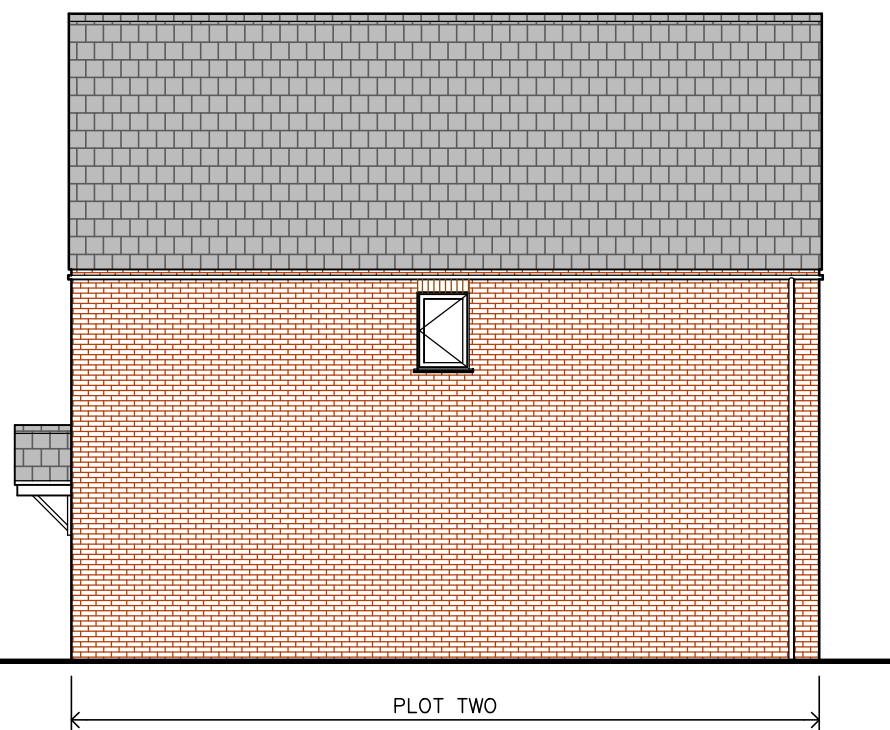

Side Elevation (East) 1:100

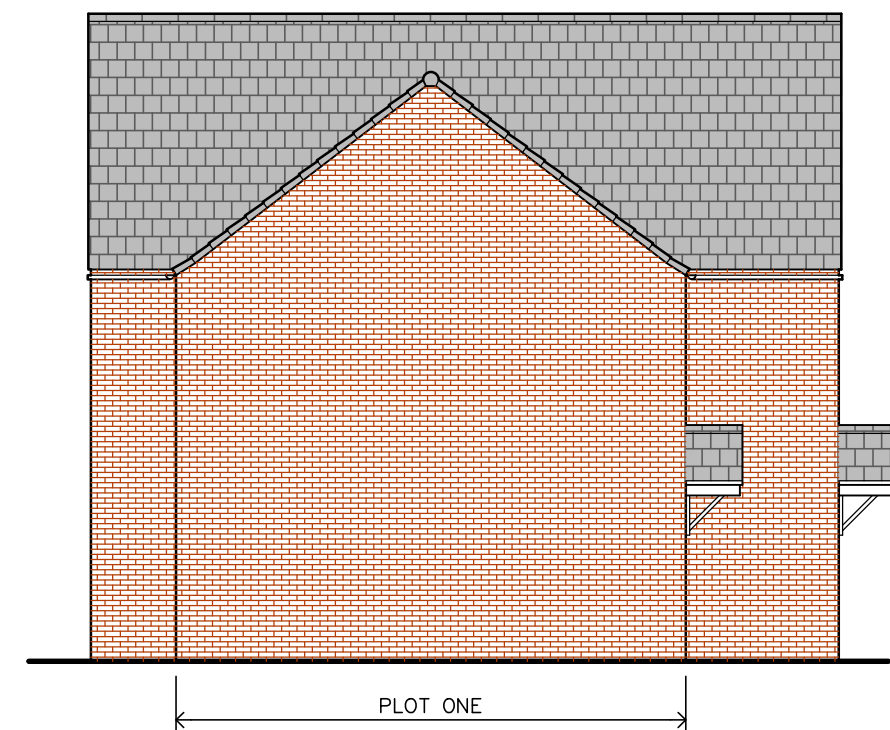

Side Elevation (West) 1:100

MATERIALS


WALLS – AUDLEY ANTIQUE RED FACING BRICK BY TRADITIONAL BRICK AND STONE.

ROOF – OLD ENGLISH DARK RED DUO MODERN CONCRETE INTERLOCKING ROOF TILES BY MARLEY

WINDOWS – WHITE uPVC CASEMENT WINDOWS

EXTERNAL DOORS – LIGHT STONE GREY COMPOSITE DOORS.

RAINWATER GOODS – BLACK uPVC GUTTERS AND DOWNPIPE

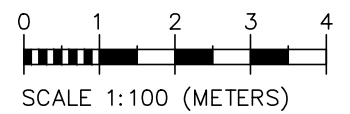



**PAUL
LUNN
Architectural**

Tel : 07703 163 402 Email : design@paullunn.co.uk

Client

G & L Developments Limited

Project

**Land off Bakers Yard
Gosberton
Spalding PE11 4EQ**

Rev.	Description	Date
Status	PLANNING ISSUE	
Drawing Title		
PROPOSED ELEVATIONS		
Scale @ A3	Date	Drawn by
1:100	14-09-2026	PVL
Project #	Drawing #	Revision
1179	12	P01