

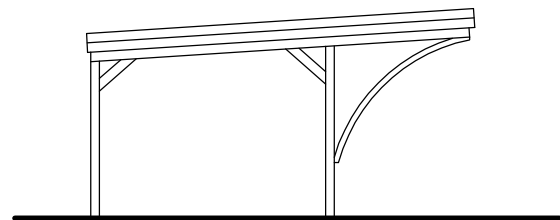



1. This drawing remains the property of Paul Lunn Architectural and is issued solely for the project and client named.
2. No reproduction, distribution, or use is permitted without prior written consent.
3. All dimensions to be verified on site before commencement of works.

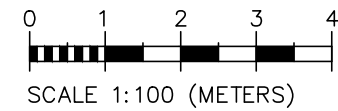

Side Elevation (North) 1:100

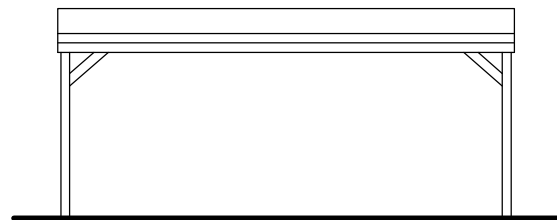


Rear Elevation (East) 1:100

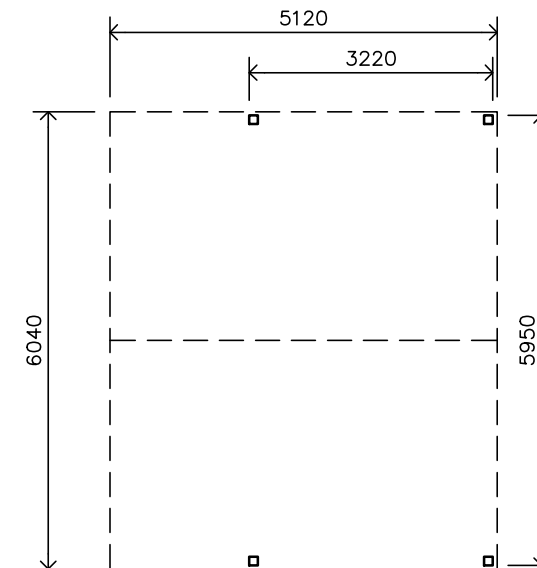

Plan 1:100



Front Elevation (West) 1:100

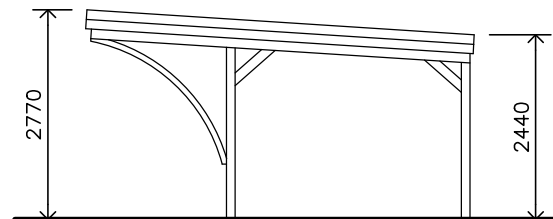

Side Elevation (South) 1:100

MATERIALS

FRAME – PREMIUM PRESURE-TREATED TIMBER

ROOF – OPAQUE POLYCARBONATE SHEET

RAINWATER GOODS – BLACK uPVC GUTTERS AND DOWNPIPE



Client
G & L Developments Limited

Project
**Land off Bakers Yard
Gosberton
Spalding PE11 4EQ**

Rev.	Description	Date
Status PLANNING ISSUE		
Drawing Title PROPOSED CAR PORT PLAN & ELEVATIONS		
Scale @ A3 1:100	Date 22-09-2026	Drawn by PVL
Project # 1179	Drawing # 15	Revision P01