



Schedule 10 - Total Rooms		
Name	Area	Perimeter
Ground Floor		
Dining Room	12.20 m²	14.4 m
Kitchen	27.30 m²	22.5 m
Lobby	4.25 m²	9.9 m
Lounge Area	17.95 m²	18.2 m
Utility	9.05 m²	13.7 m
W.C	2.05 m²	5.8 m
Ground Floor: 6	72.80 m²	84.4 m
1st Floor		
Bathroom	11.30 m²	13.7 m
Bed 1	18.70 m²	17.3 m
Bed 2	18.00 m²	17.0 m
Bed 3	12.20 m²	14.4 m
En Suite	6.65 m²	10.4 m
1st Floor: 5	66.85 m²	72.8 m
Grand total: 11	139.70 m²	157.2 m

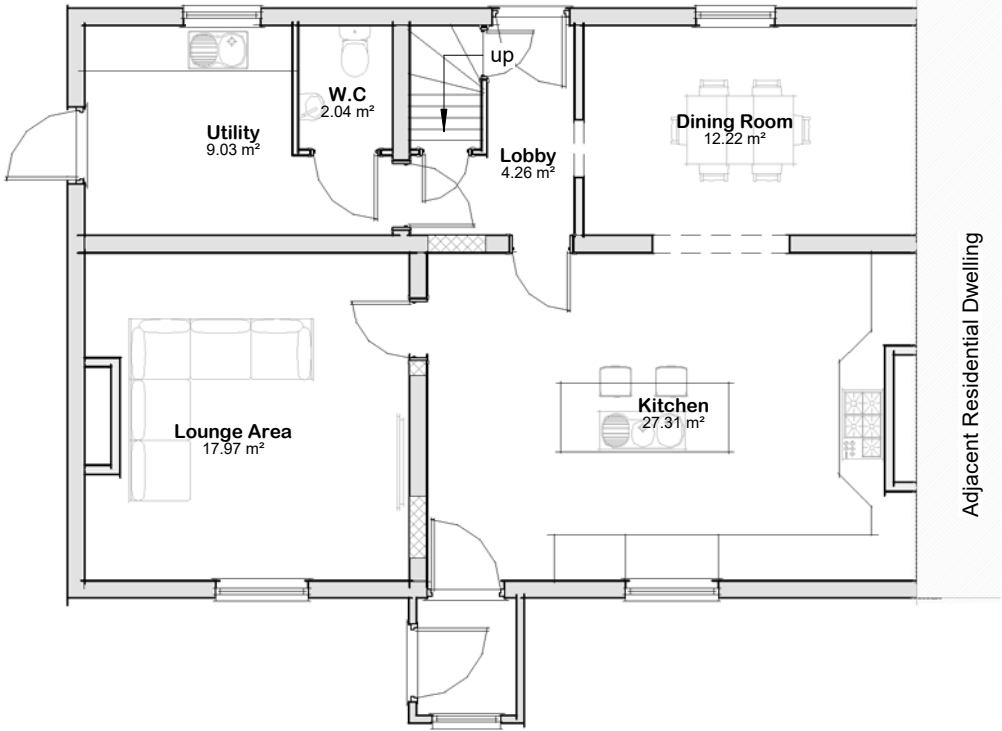

Plan 01 - Ground
1 : 100

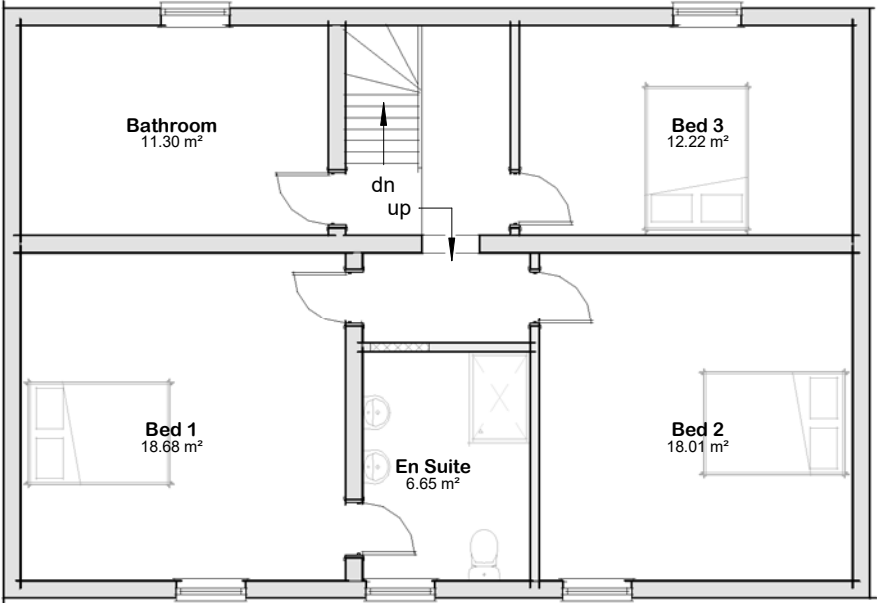

Plan 02 - First
1 : 100