


Door Knap

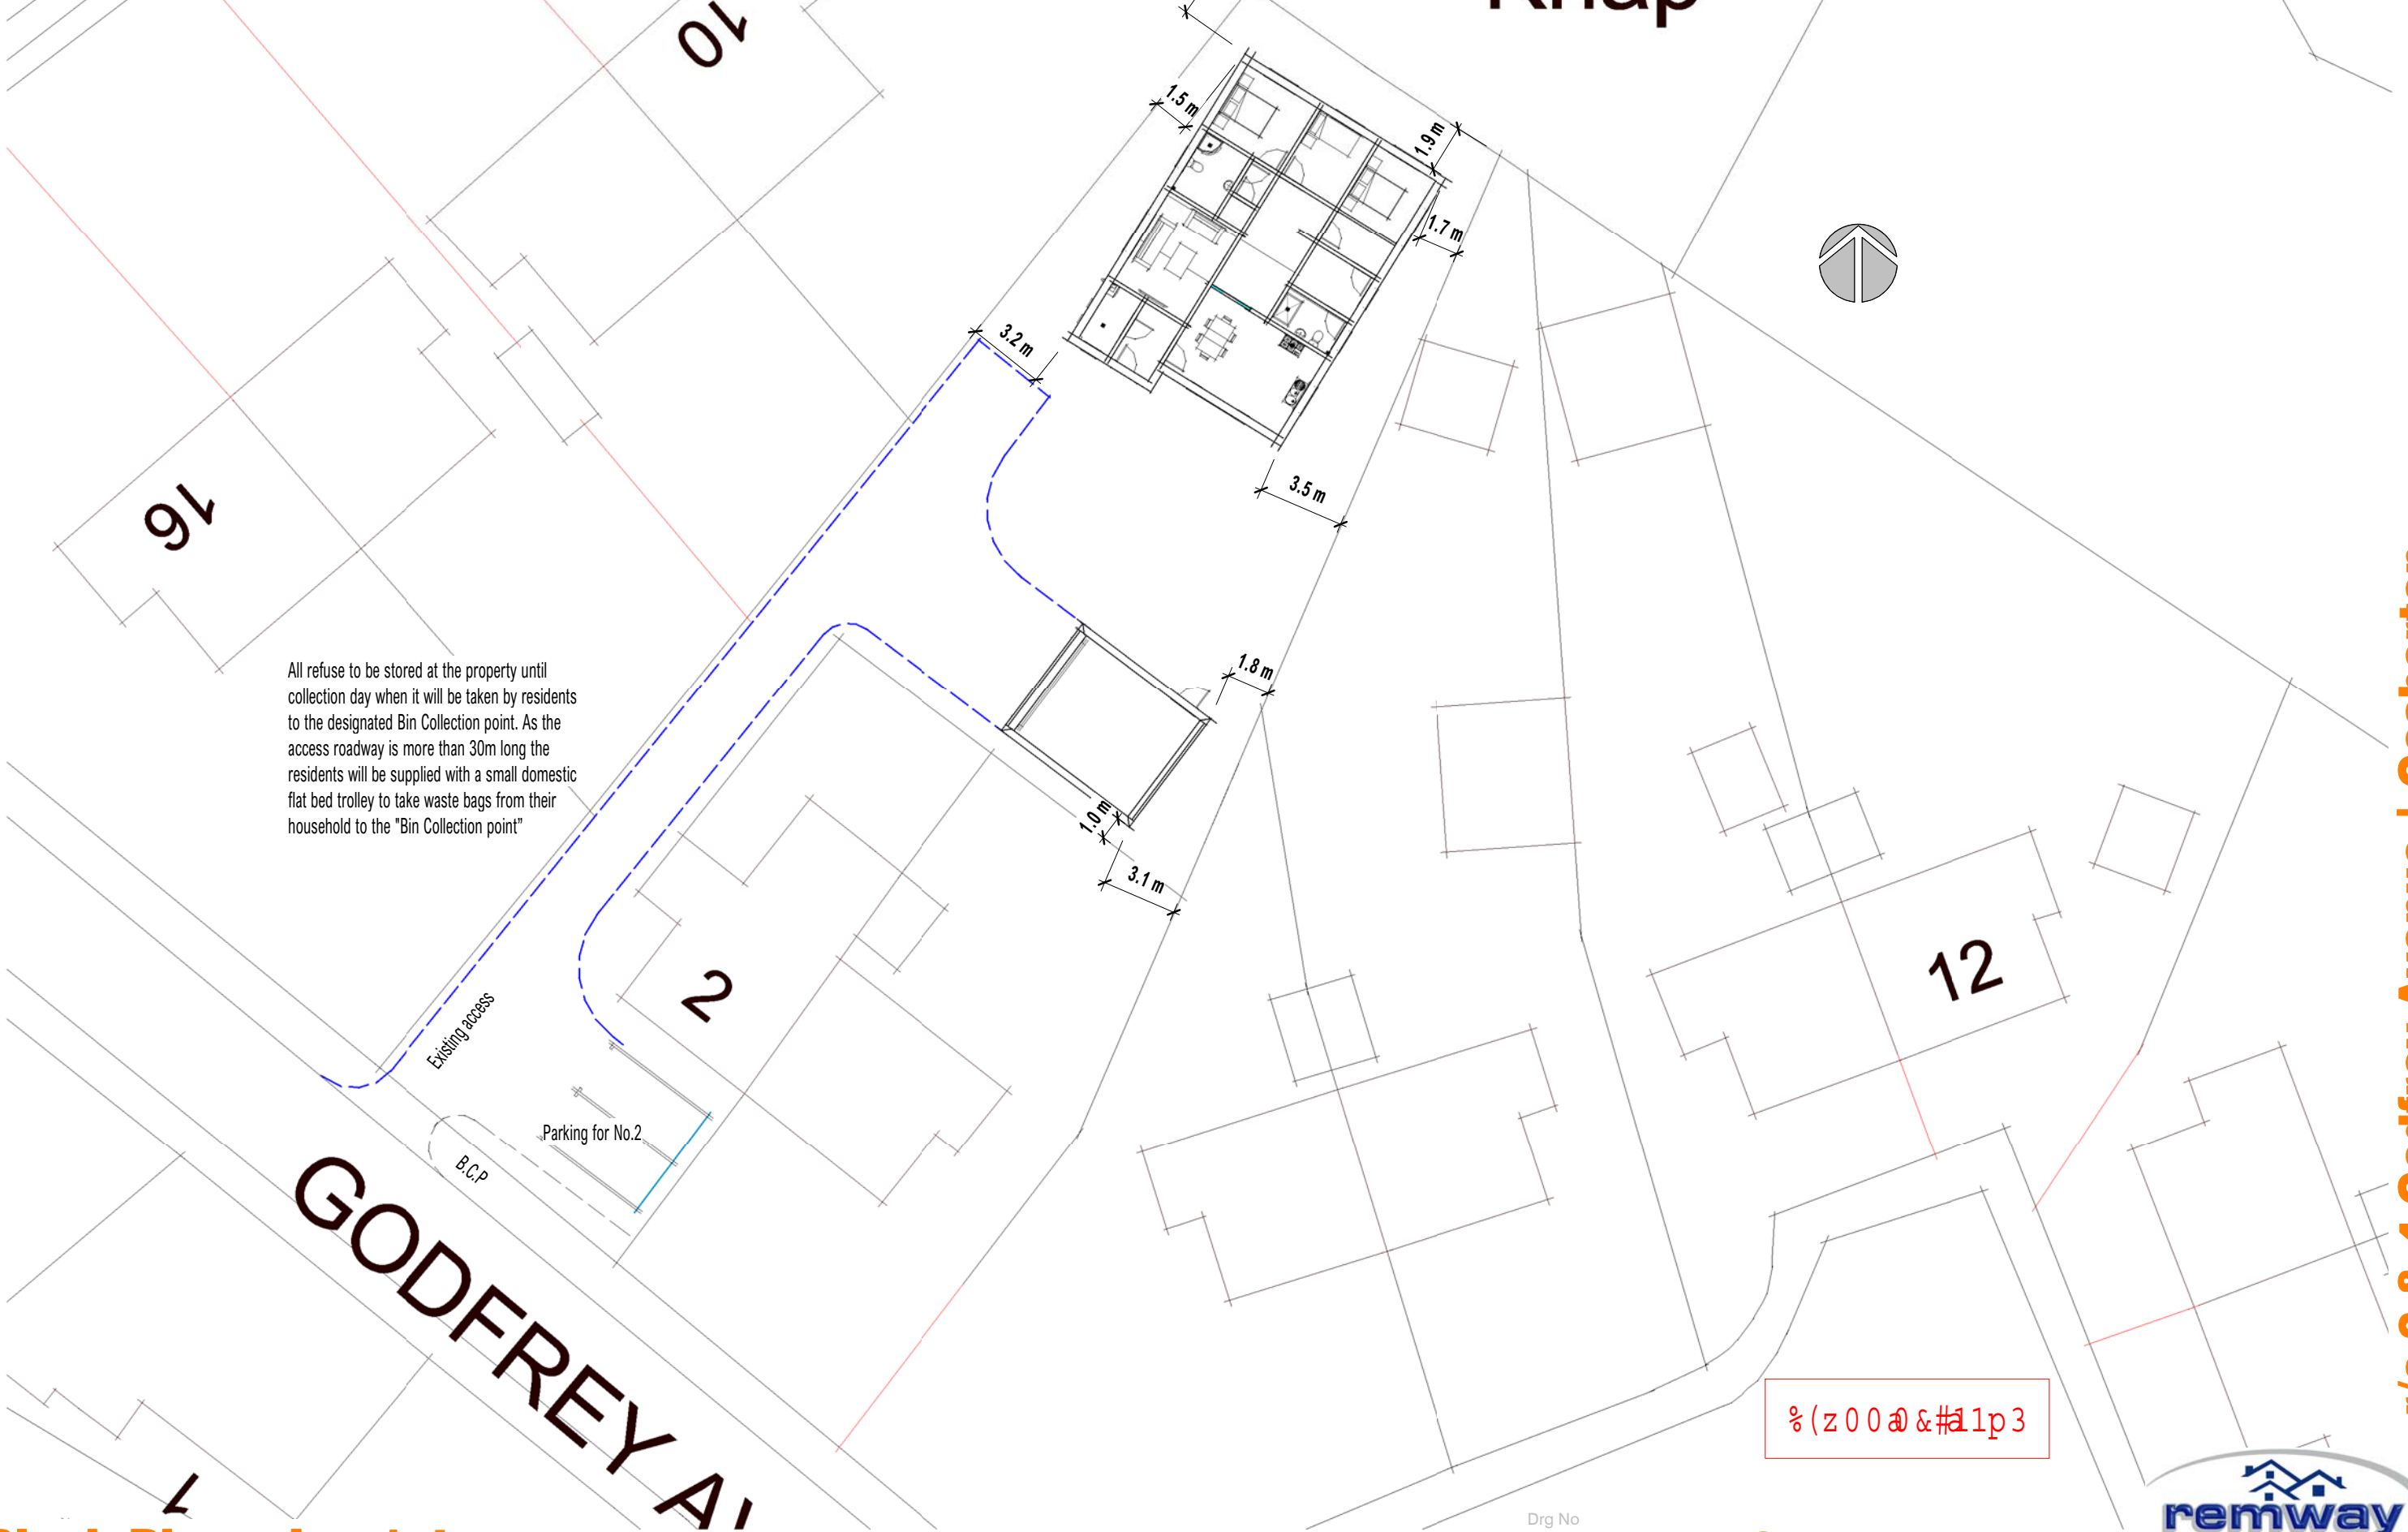

All refuse to be stored at the property until collection day when it will be taken by residents to the designated Bin Collection point. As the access roadway is more than 30m long the residents will be supplied with a small domestic flat bed trolley to take waste bags from their household to the "Bin Collection point"

%(z00ap3