


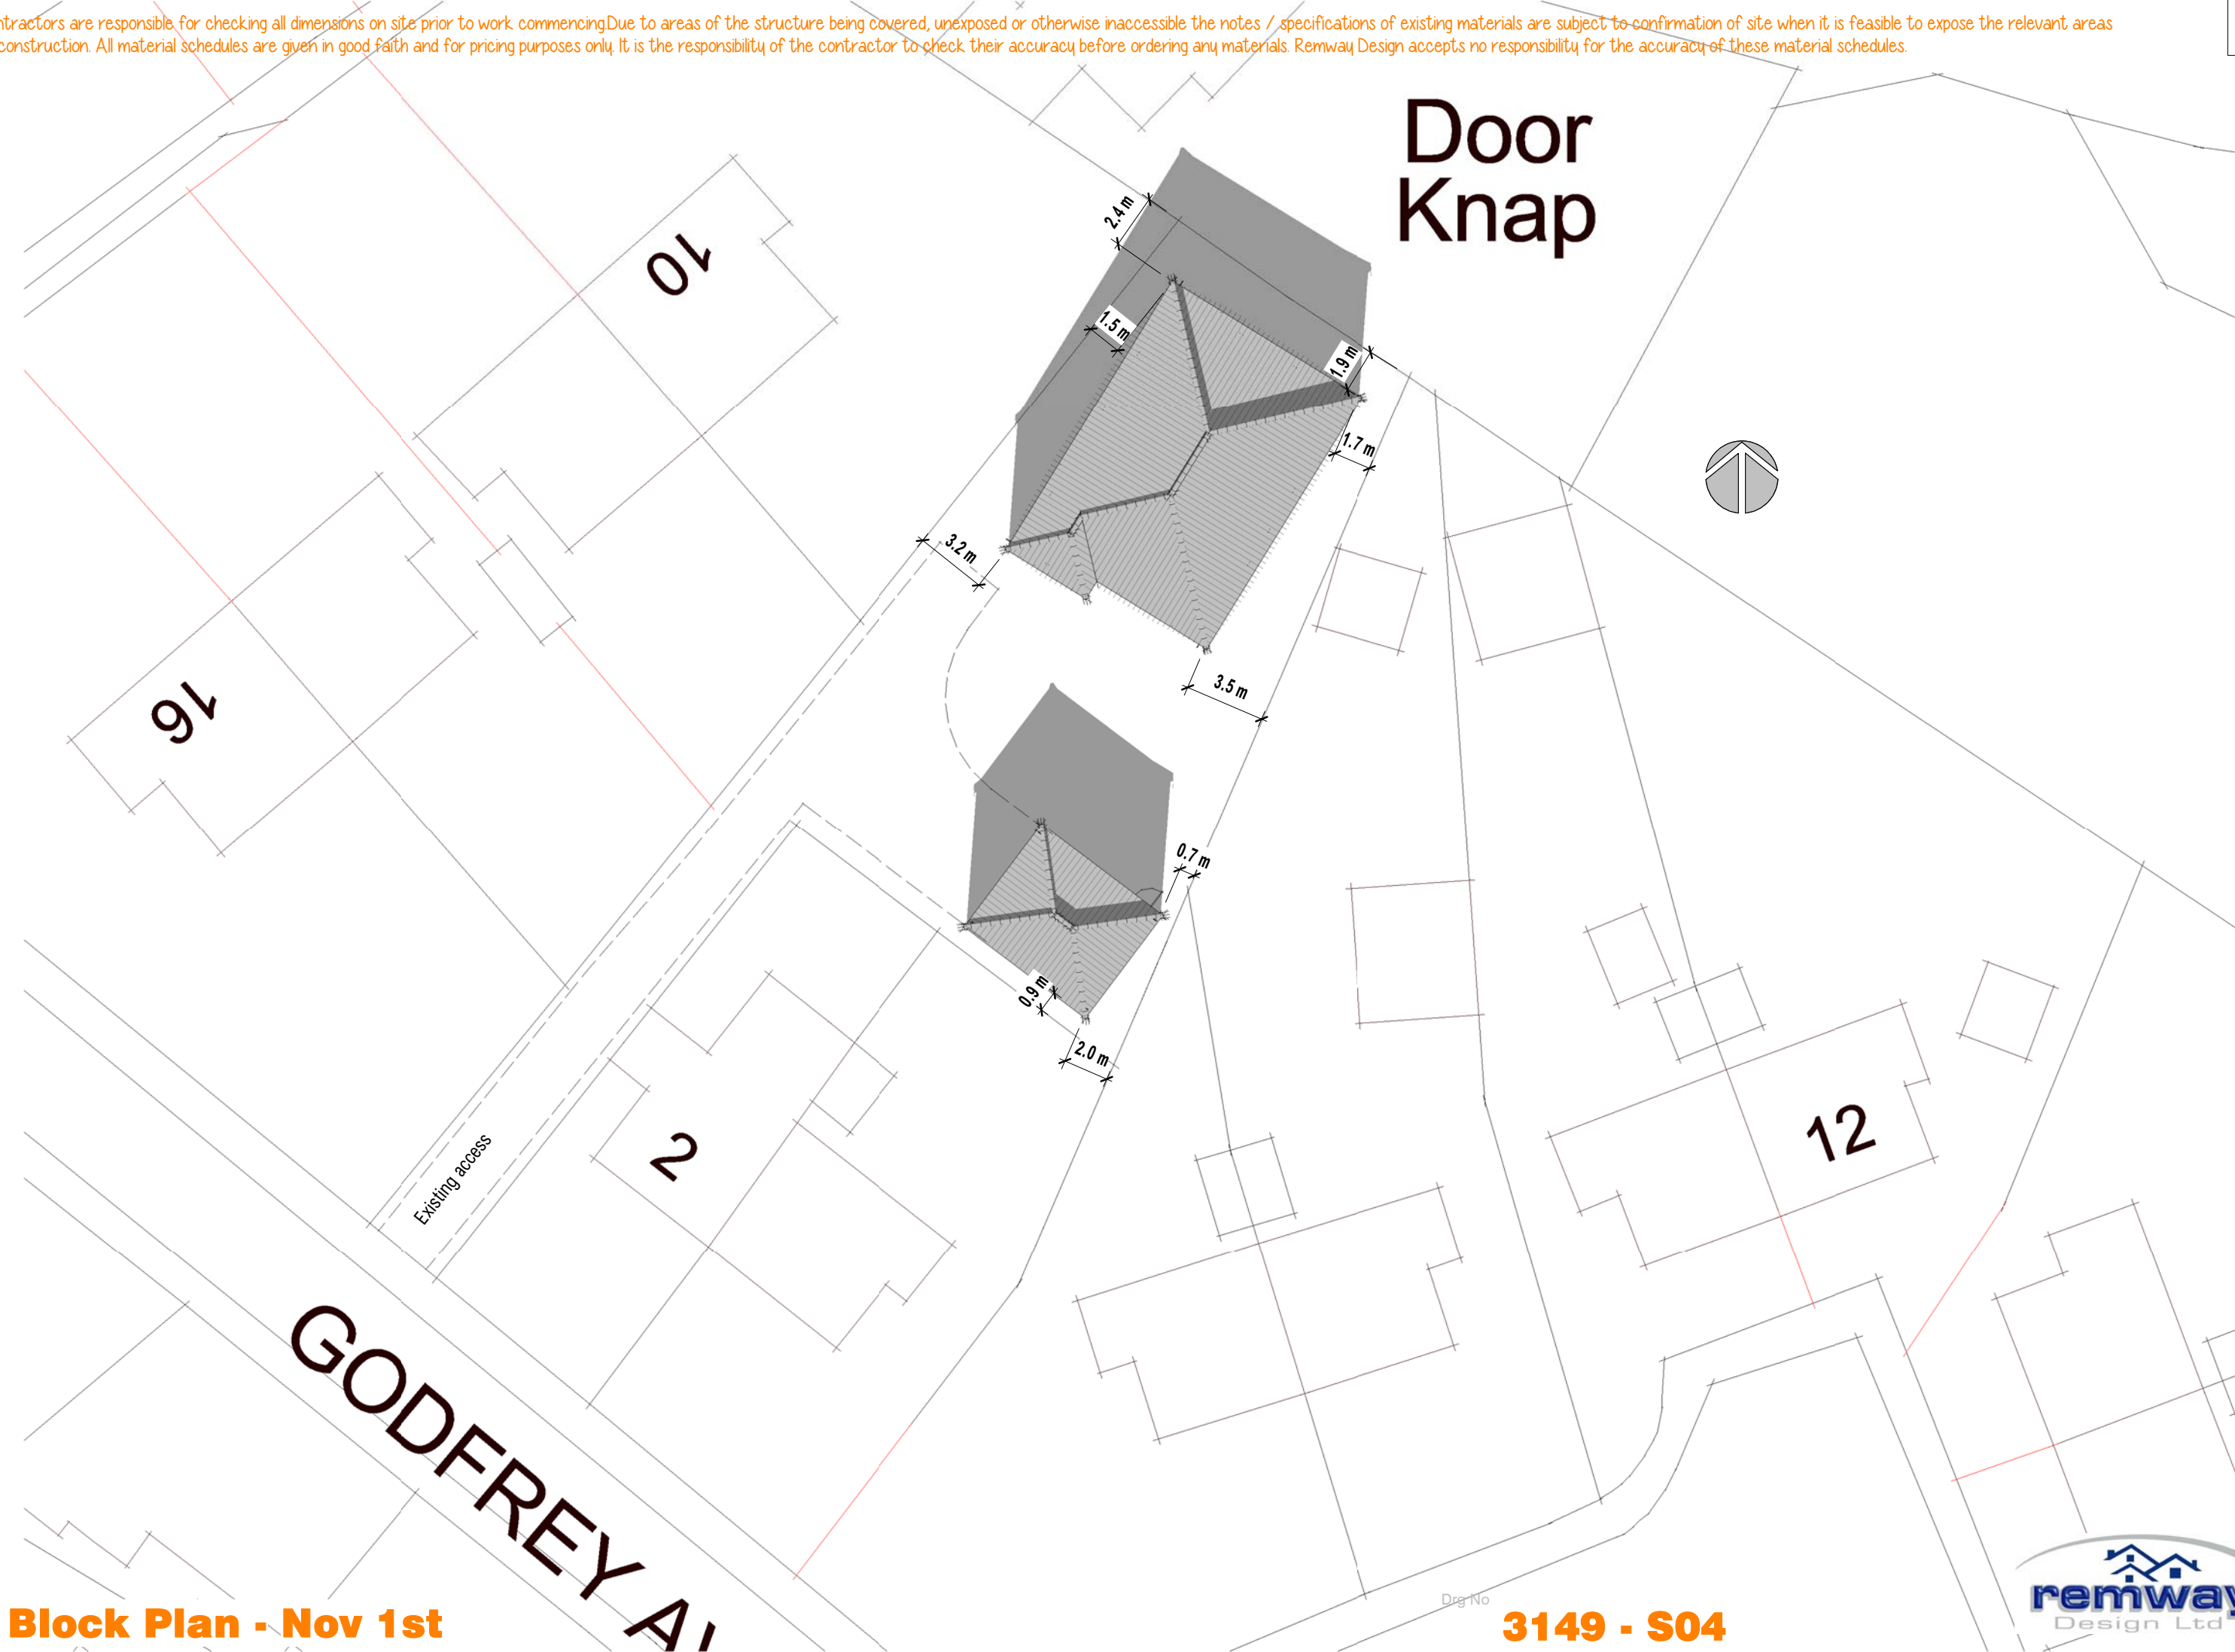

Block Plan - Nov 1st

3149 - S04



r/o 2 & 4 Godfrey Avenue | Gosberton