



SIDE ELEVATION

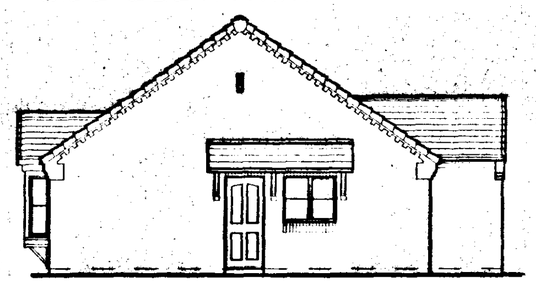


SIDE ELEVATION

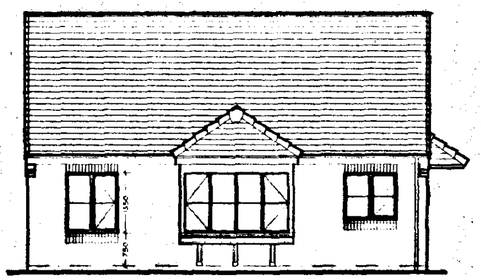

REAR ELEVATION



FRONT ELEVATION

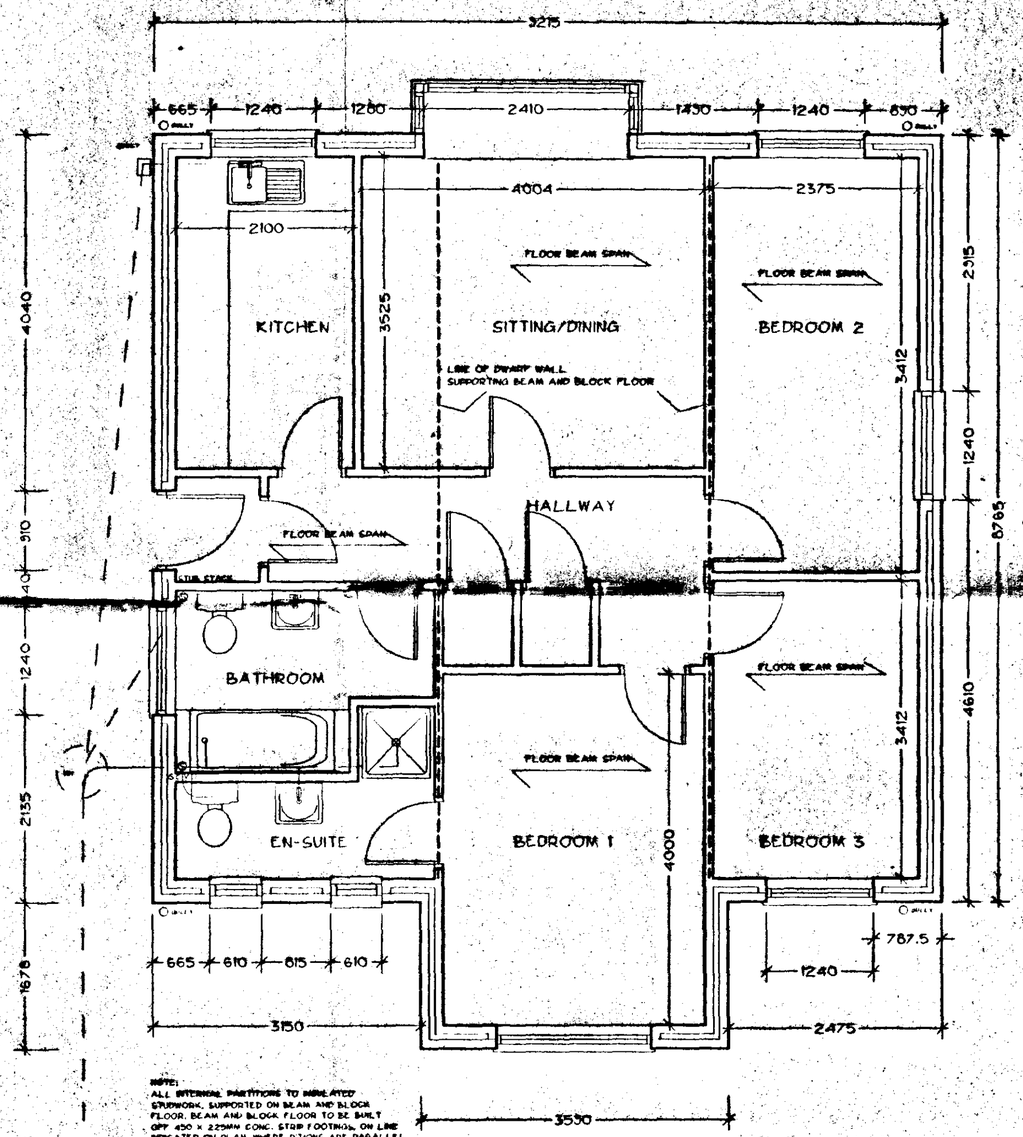

NOTE:
ALL INTERNAL PARTITIONS TO BE LATED STUDWORK, SUPPORTED ON BEAM AND BLOCK FLOOR, BEAM AND BLOCK FLOOR TO BE BUILT OFF 450 x 225MM CONC. STRIP FOOTINGS, ON LINE INDICATED ON PLAN. WHERE PTIONS ARE PARALLEL TO SUPPORT WALLS PLACE CONC. BEAM DIRECTLY UNDER STUDWORK.

NOTES

- FIGURED DIMENSIONS TO BE USED IN PREFERENCE TO SCALED DIMENSIONS.
- SCALED DIMENSIONS FROM THIS DRAWING MUST NOT BE USED WITHOUT FIRST CONSULTING THE ARCHITECT.
- ALL DIMENSIONS MUST BE CHECKED ON SITE PRIOR TO COMMENCEMENT OF WORK.
- ALL COPYRIGHT RESERVED.

SOUTH HOLLAND DC
HOUSING & PLANNING
22 OCT 1996
Ref. 0918/96

CLIENT
OAKTREE DEVELOPMENTS

PROJECT
PROPOSED DEVELOPMENT
OFF CAMBRIDGE GARDENS
GOSBERTON, SPALDING

DRAWING
3 BEDROOM BUNGALOW
PLOT 7 AND 1

SCALE
1/50/1/100


DRAWN

DATE
9/94


DRAWING N°
9406/05

REVISION
C D


DETERMINED PLAN

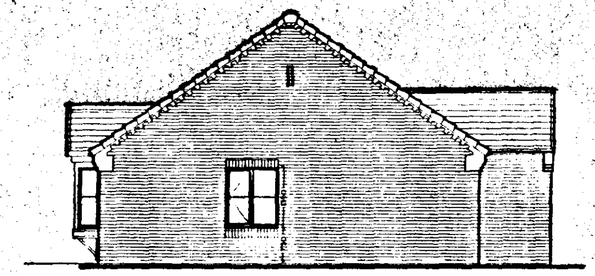


SIDE ELEVATION

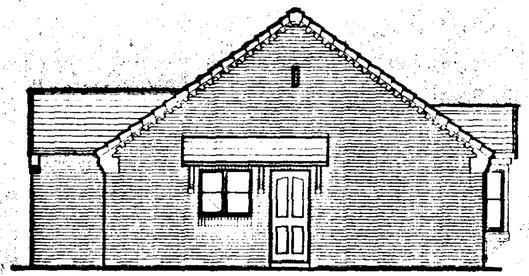


SIDE ELEVATION

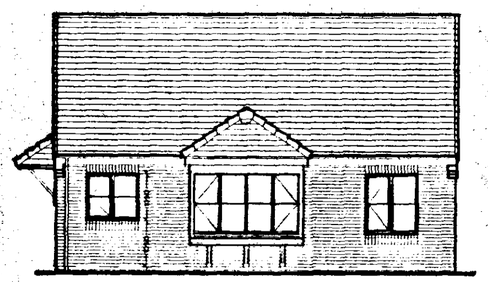

REAR ELEVATION

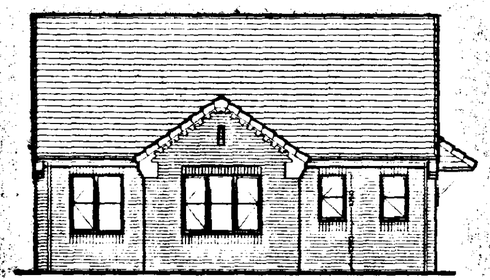

FRONT ELEVATION

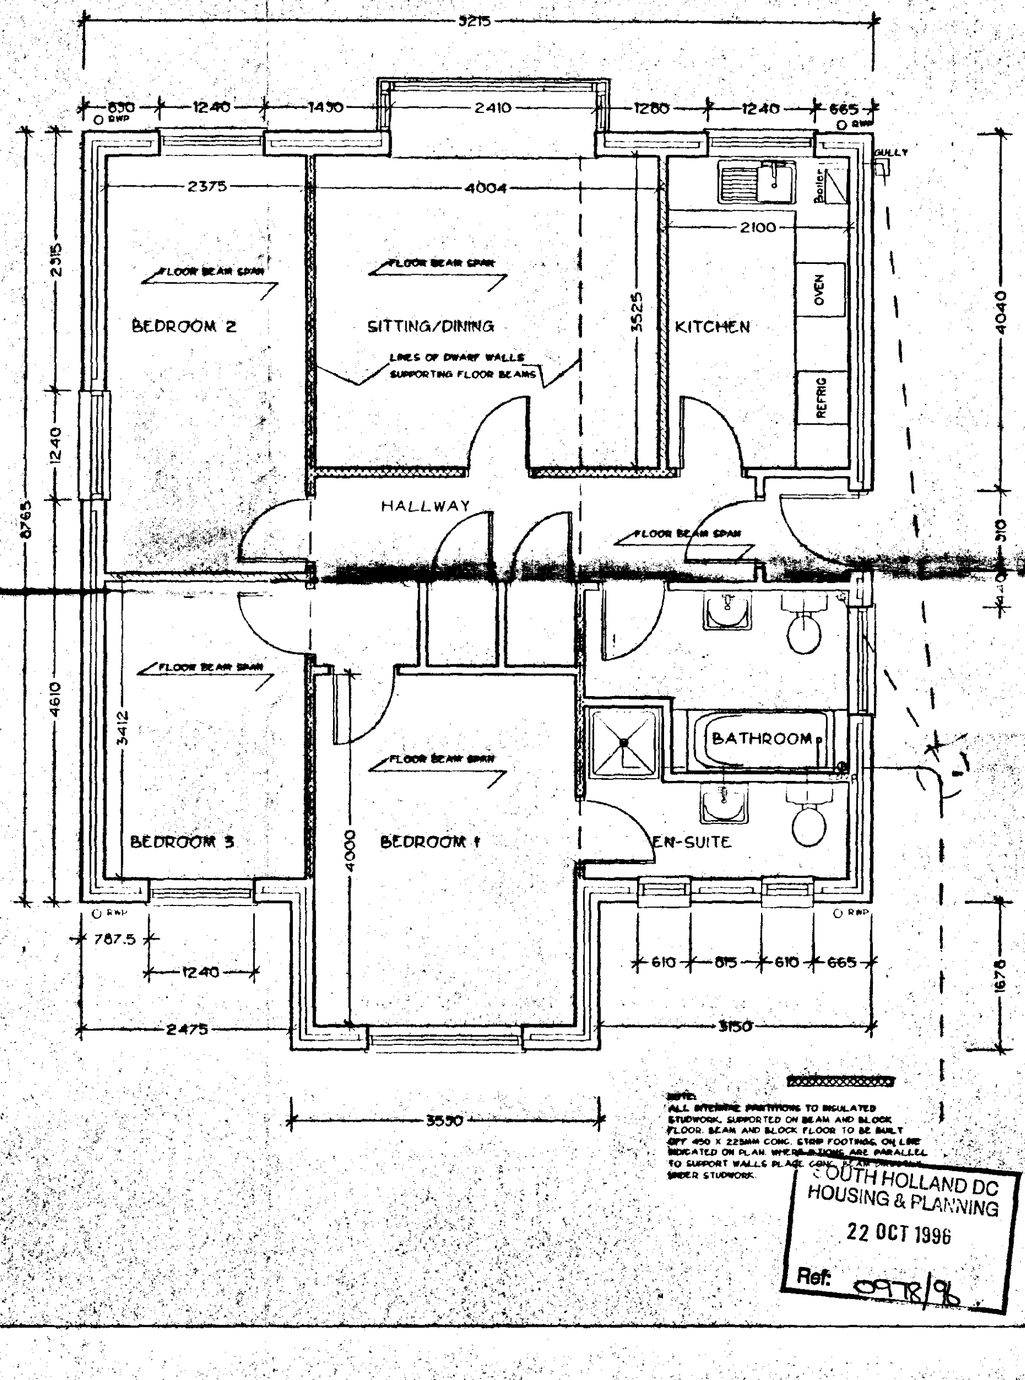

NOTES

- FIGURED DIMENSIONS TO BE USED IN PREFERENCE TO SCALED DIMENSIONS
- SCALED DIMENSIONS FROM THIS DRAWING MUST NOT BE USED WITHOUT FIRST CONSULTING THE ARCHITECT.
- ALL DIMENSIONS MUST BE CHECKED ON SITE PRIOR TO COMMENCEMENT OF WORK
- ALL COPYRIGHT RESERVED

NOTE:
ALL INTERNAL PARTITIONS TO INSULATED STUDWORK, SUPPORTED ON BEAM AND BLOCK FLOOR. BEAM AND BLOCK FLOOR TO BE BUILT OFF 450 x 225MM CONC. STRIP FOOTING, ON LINE INDICATED ON PLAN. WHERE JOISTS ARE PARALLEL TO SUPPORT WALLS PLACE CONC. FLAT [illegible] UNDER STUDWORK.

SOUTH HOLLAND DC
HOUSING & PLANNING
22 OCT 1996
Ref. 097R/96

CLIENT
OAKTREE DEVELOPMENTS

PROJECT
PROPOSED DEVELOPMENT
OFF CAMBRIDGE GARDENS
GOSBERTON, SPALDING

DRAWING
3 BEDROOM BUNGALOW
PLOTS 2, 4 AND 5 AND 8

SCALE
1/50/1/100


DRAWN
CD

DATE
7/94


DRAWING N°
9406/02

REVISION

DETERMINED PLAN

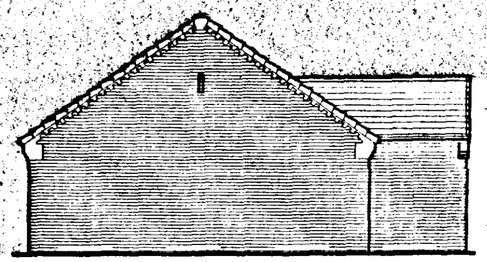


SIDE ELEVATION

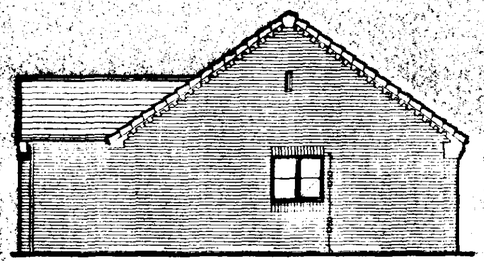


SIDE ELEVATION



REAR ELEVATION

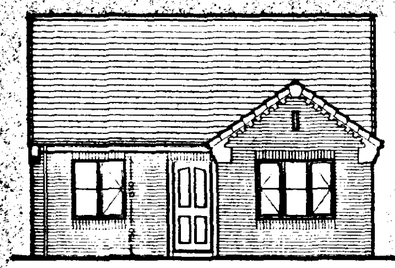

FRONT ELEVATION

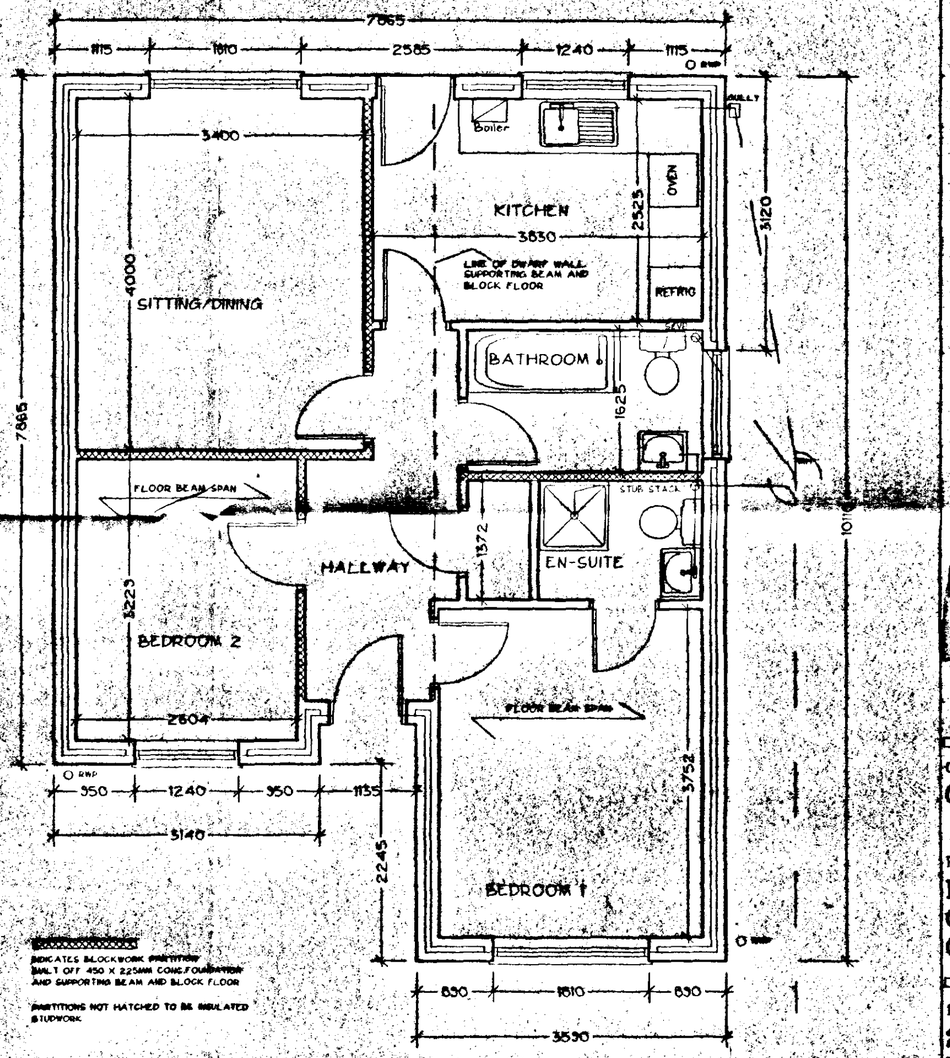

INDICATES BLOCKWORK PARTITIONS BAR.T OFF 450 X 225MM CONC.FOUNDATION AND SUPPORTING BEAM AND BLOCK FLOOR

PARTITIONS NOT HATCHED TO BE INSULATED STUDWORK

NOTE:
ALL INTERNAL PARTITIONS TO BE INSULATED STUDWORK. SUPPORTED ON BEAM AND BLOCK FLOOR. BEAM AND BLOCK FLOOR TO BE BAR.T OFF 450 X 225MM CONC. STRIP FOOTINGS. ON LINE INDICATED ON PLAN. WHERE PTIONS ARE PARALLEL TO SUPPORT WALLS PLACE CONC. BEAM DIRECTLY UNDER STUDWORK.

SOUTH HOLLAND DC
HOUSING & PLANNING
22 OCT 1996
Ref: 0978/96

NOTES

- FIGURED DIMENSIONS TO BE USED IN PREFERENCE TO SCALED DIMENSIONS.
- SCALED DIMENSIONS FROM THIS DRAWING MUST NOT BE USED WITHOUT FIRST CONSULTING THE ARCHITECT.
- ALL DIMENSIONS MUST BE CHECKED ON SITE PRIOR TO COMMENCEMENT OF WORK
- ALL COPYRIGHT RESERVED.

PREVIOUS PLANS. NOW 3 BED
SEE DWG 105D


CLIENT
OAKTREE DEVELOPMENTS

PROJECT
PROPOSED DEVELOPMENT
OFF CAMBRIDGE GARDENS
GOSBERTON, SPALDING


DRAWING
2 BEDROOM BUNGALOW
PLOT 1

SCALE 1/50/1/100
DRAWN
DATE 7/96
DRAWING N° 9406/03
REVISION C D


DETERMINED PLAN

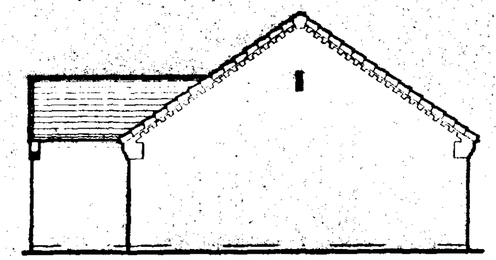


SIDE ELEVATION

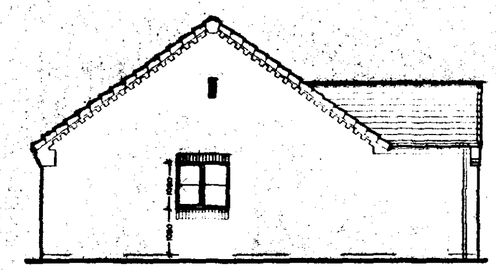


SIDE ELEVATION

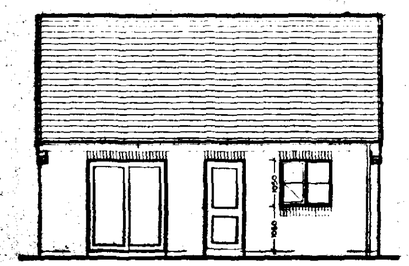

REAR ELEVATION

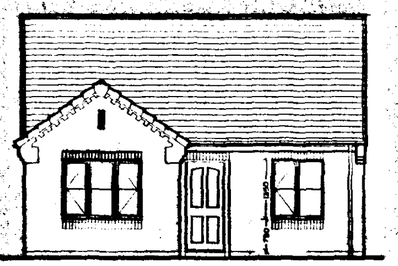

FRONT ELEVATION

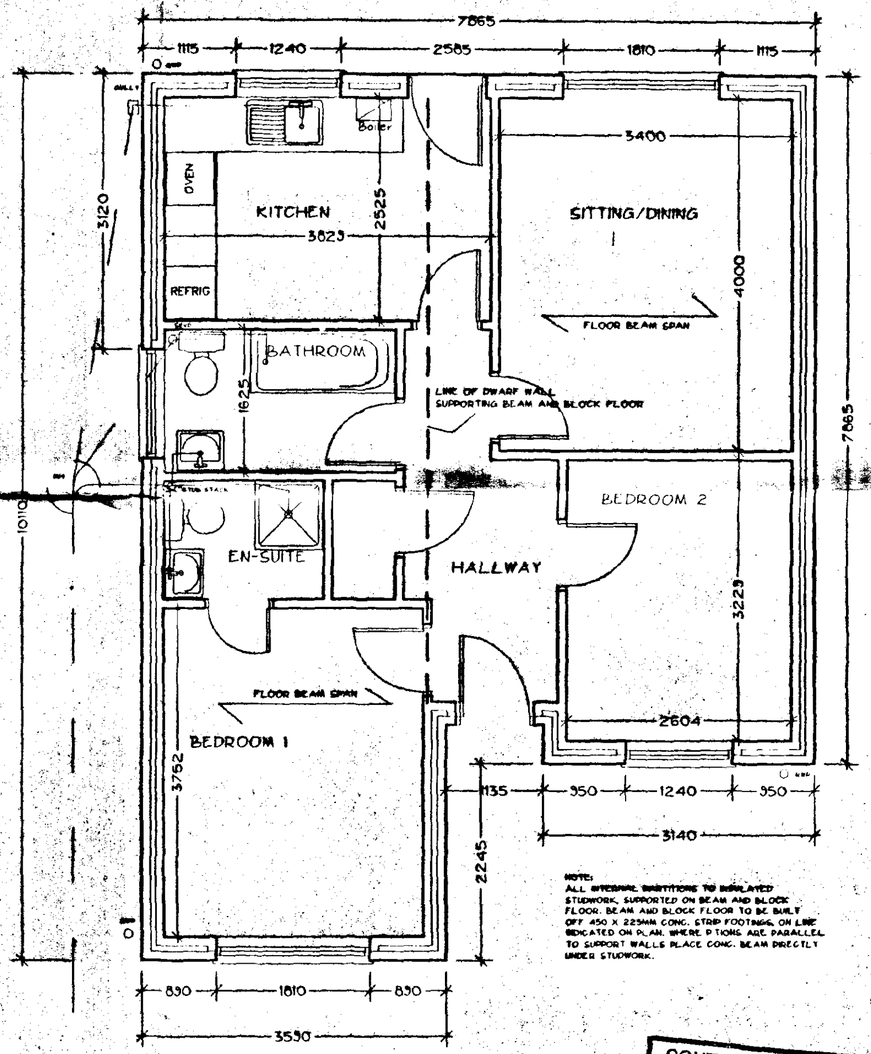

NOTES

- FIGURED DIMENSIONS TO BE USED IN PREFERENCE TO SCALED DIMENSIONS
- SCALED DIMENSIONS FROM THIS DRAWING MUST NOT BE USED WITHOUT FIRST CONSULTING THE ARCHITECT
- ALL DIMENSIONS MUST BE CHECKED ON SITE PRIOR TO COMMENCEMENT OF WORK
- ALL COPYRIGHT RESERVED

PREVIOUS DRG FOR PLOT 8
NOW 3 BED
SEE DRG /02D

CLIENT
OAKTREE DEVELOPMENTS

PROJECT
PROPOSED DEVELOPMENT OFF CAMBRIDGE GARDENS GOSBERTON, SPALDING

DRAWING
2 BEDROOM BUNGALOW PLOTS 3, 6 AND 8

SCALE
1/50/1/100

DRAWN


DATE
7/94

DRAWING N°
9406/04

REVISION
C D

SOUTH HOLLAND DC
HOUSING & PLANNING
22 OCT 1996
Ref. 0978/96

DETERMINED PLAN

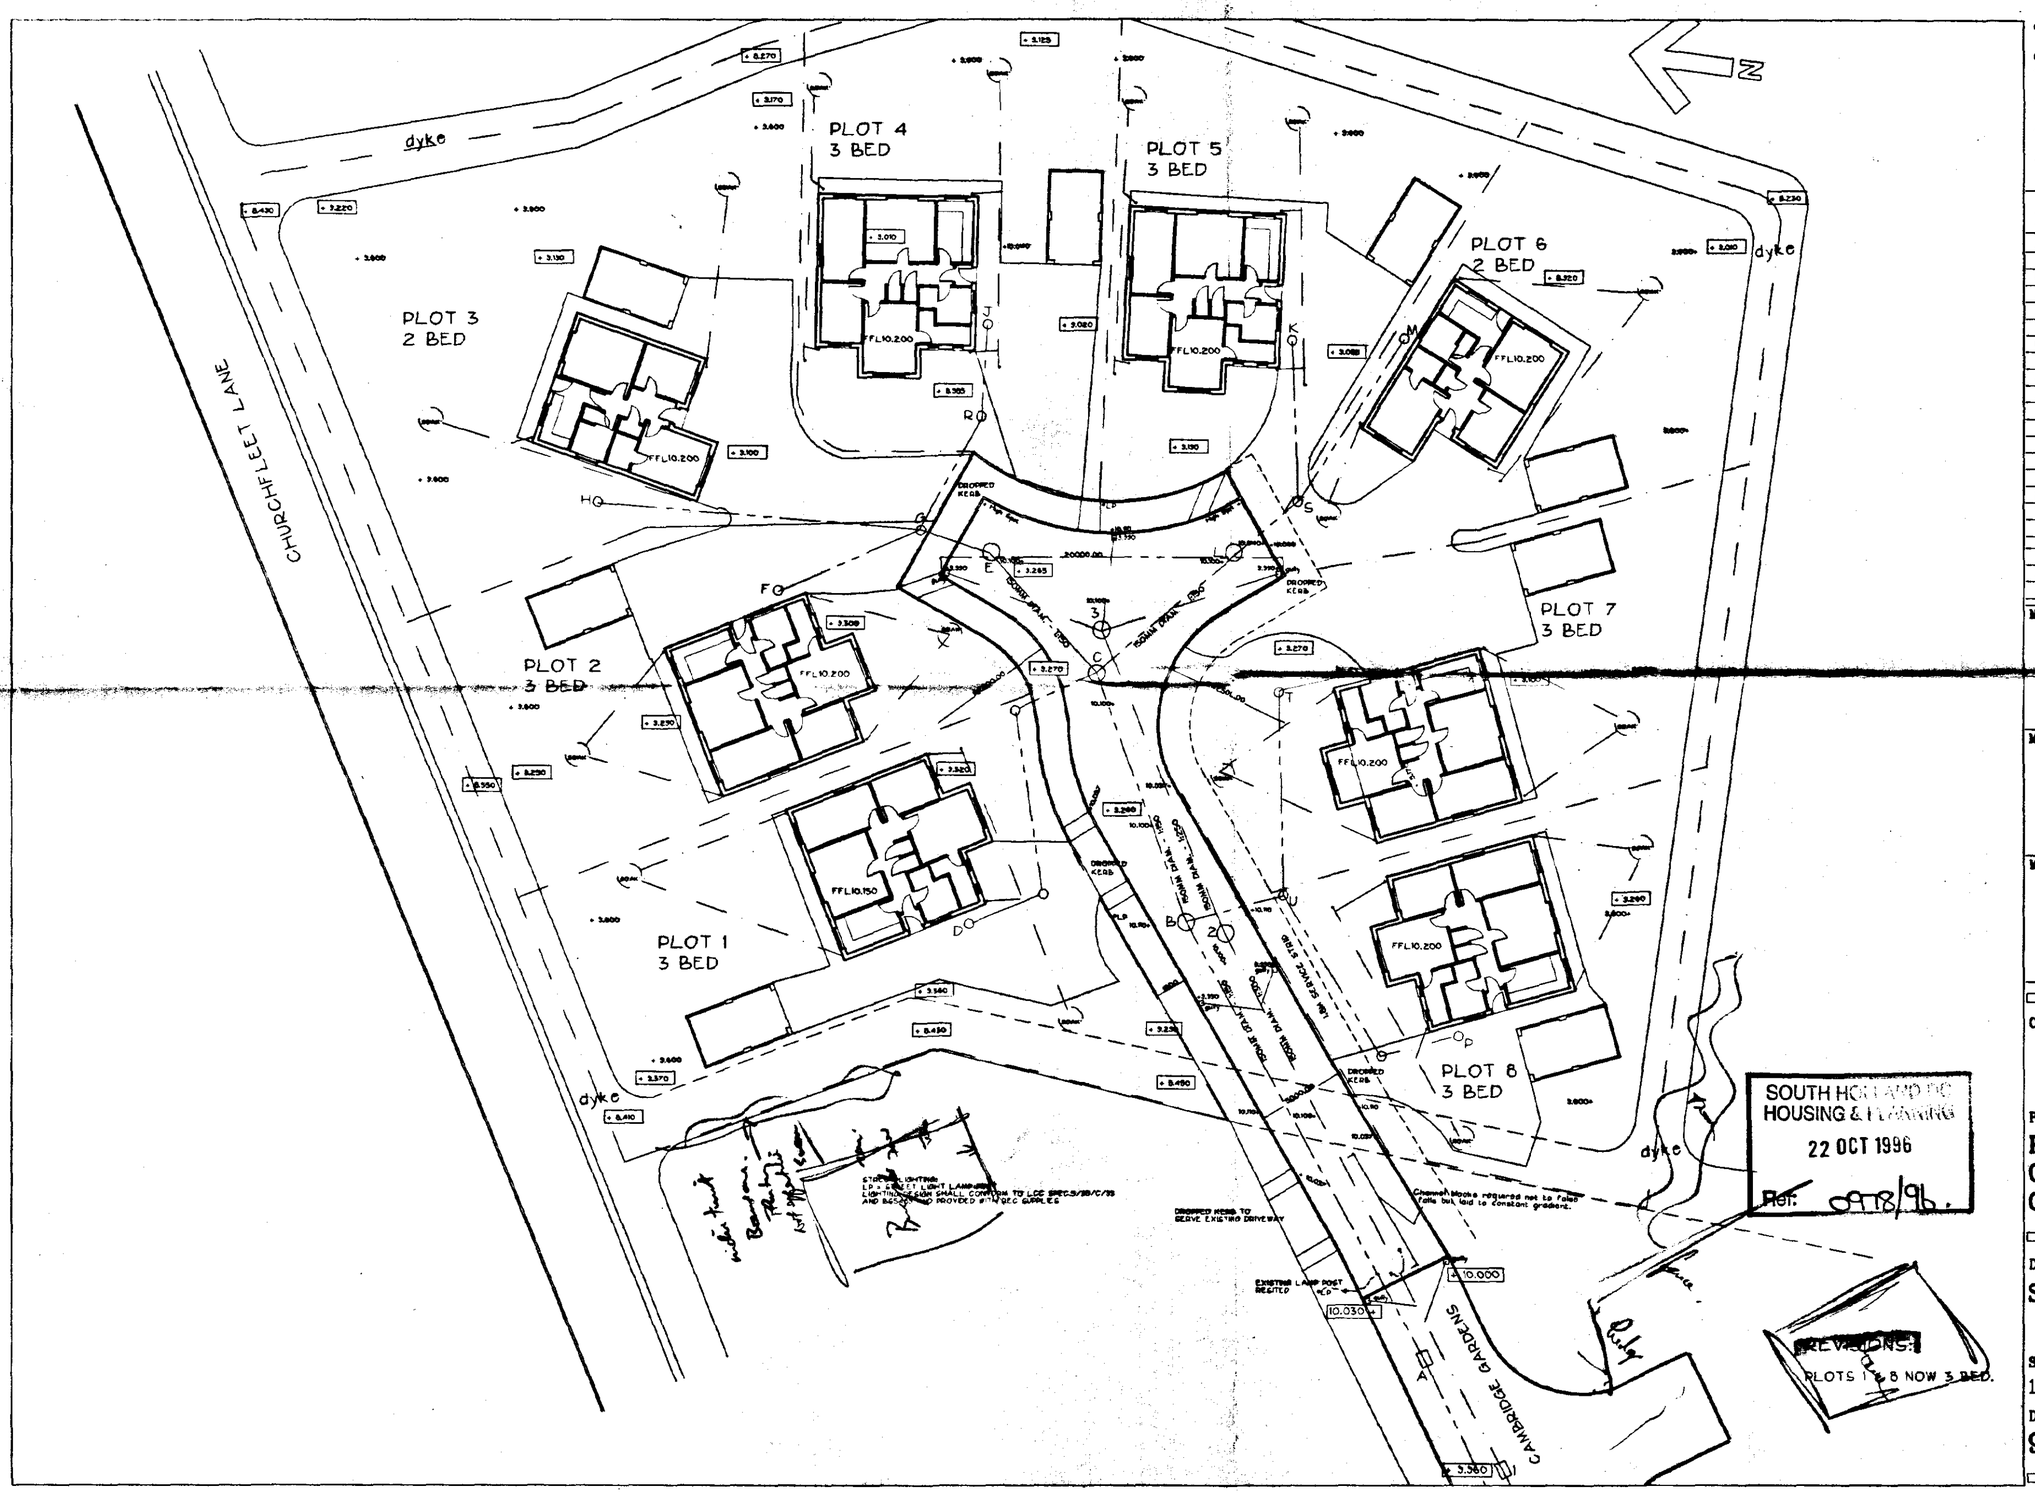


NOTES

- FIGURED DIMENSIONS TO BE USED IN PREFERENCE TO SCALED DIMENSIONS
- SCALED DIMENSIONS FROM THIS DRAWING MUST NOT BE USED WITHOUT FIRST CONSULTING THE ARCHITECT
- ALL DIMENSIONS MUST BE CHECKED ON SITE PRIOR TO COMMENCEMENT OF WORK
- ALL COPYRIGHT RESERVED

MANHOLE SCHEDULE

MH NO.	COVER LEVEL	INVERT LEVEL	MH TYPE
A	10.060	6.960	EXISTING MODIFIED
B	10.080	9.145	1.2M DIAM. CONC. RINGS
C	10.080	9.245	1.2M DIAM. CONC. RINGS
D	10.000	9.600	485 DIAM. HEPWORTH
E	10.090	9.320	1.2M DIAM. CONC. RINGS
F	10.000	9.545	485 DIAM. HEPWORTH
G	10.160	9.385	485 DIAM. HEPWORTH
H	10.020	9.620	485 DIAM. HEPWORTH
J	10.000	9.545	485 DIAM. HEPWORTH
K	10.000	9.555	485 DIAM. HEPWORTH
L	10.100	9.380	1.2M DIAM CONC RINGS
M	10.000	9.580	485 DIAM. HEPWORTH
N	10.000	9.500	485 DIAM. HEPWORTH
P	10.000	9.500	485 DIAM. HEPWORTH
R	10.080	9.485	485 DIAM. HEPWORTH
S	10.080	9.440	485 DIAM. HEPWORTH
T	10.000	9.450	485 DIAM. HEPWORTH
U	10.130	9.300	485 DIAM. HEPWORTH
1	10.040	6.940	EXISTING MODIFIED
2	10.080	9.055	1.2M DIAM. CONC. RINGS
3	10.100	9.130	1.2M DIAM. CONC. RINGS

MH B

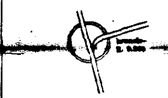

MH C




MH E




MH L



MH 2

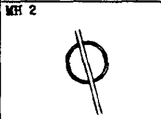

MH 3

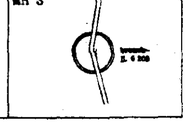

CLIENT

OAKTREE DEVELOPMENTS

PROJECT

PROPOSED DEVELOPMENT OFF CAMBRIDGE GARDENS GOSBERTON, SPALDING

DRAWING

SITE PLAN

SCALE 1/250

DRAWN

DATE 12/94

DRAWING NO. 9406/01

REVISION D

REVISIONS:
PLOTS 1 & 8 NOW 3 BED.

SOUTH HOLLAND DC
HOUSING & PLANNING
22 OCT 1996
Plan: 0918/96.

DETERMINED