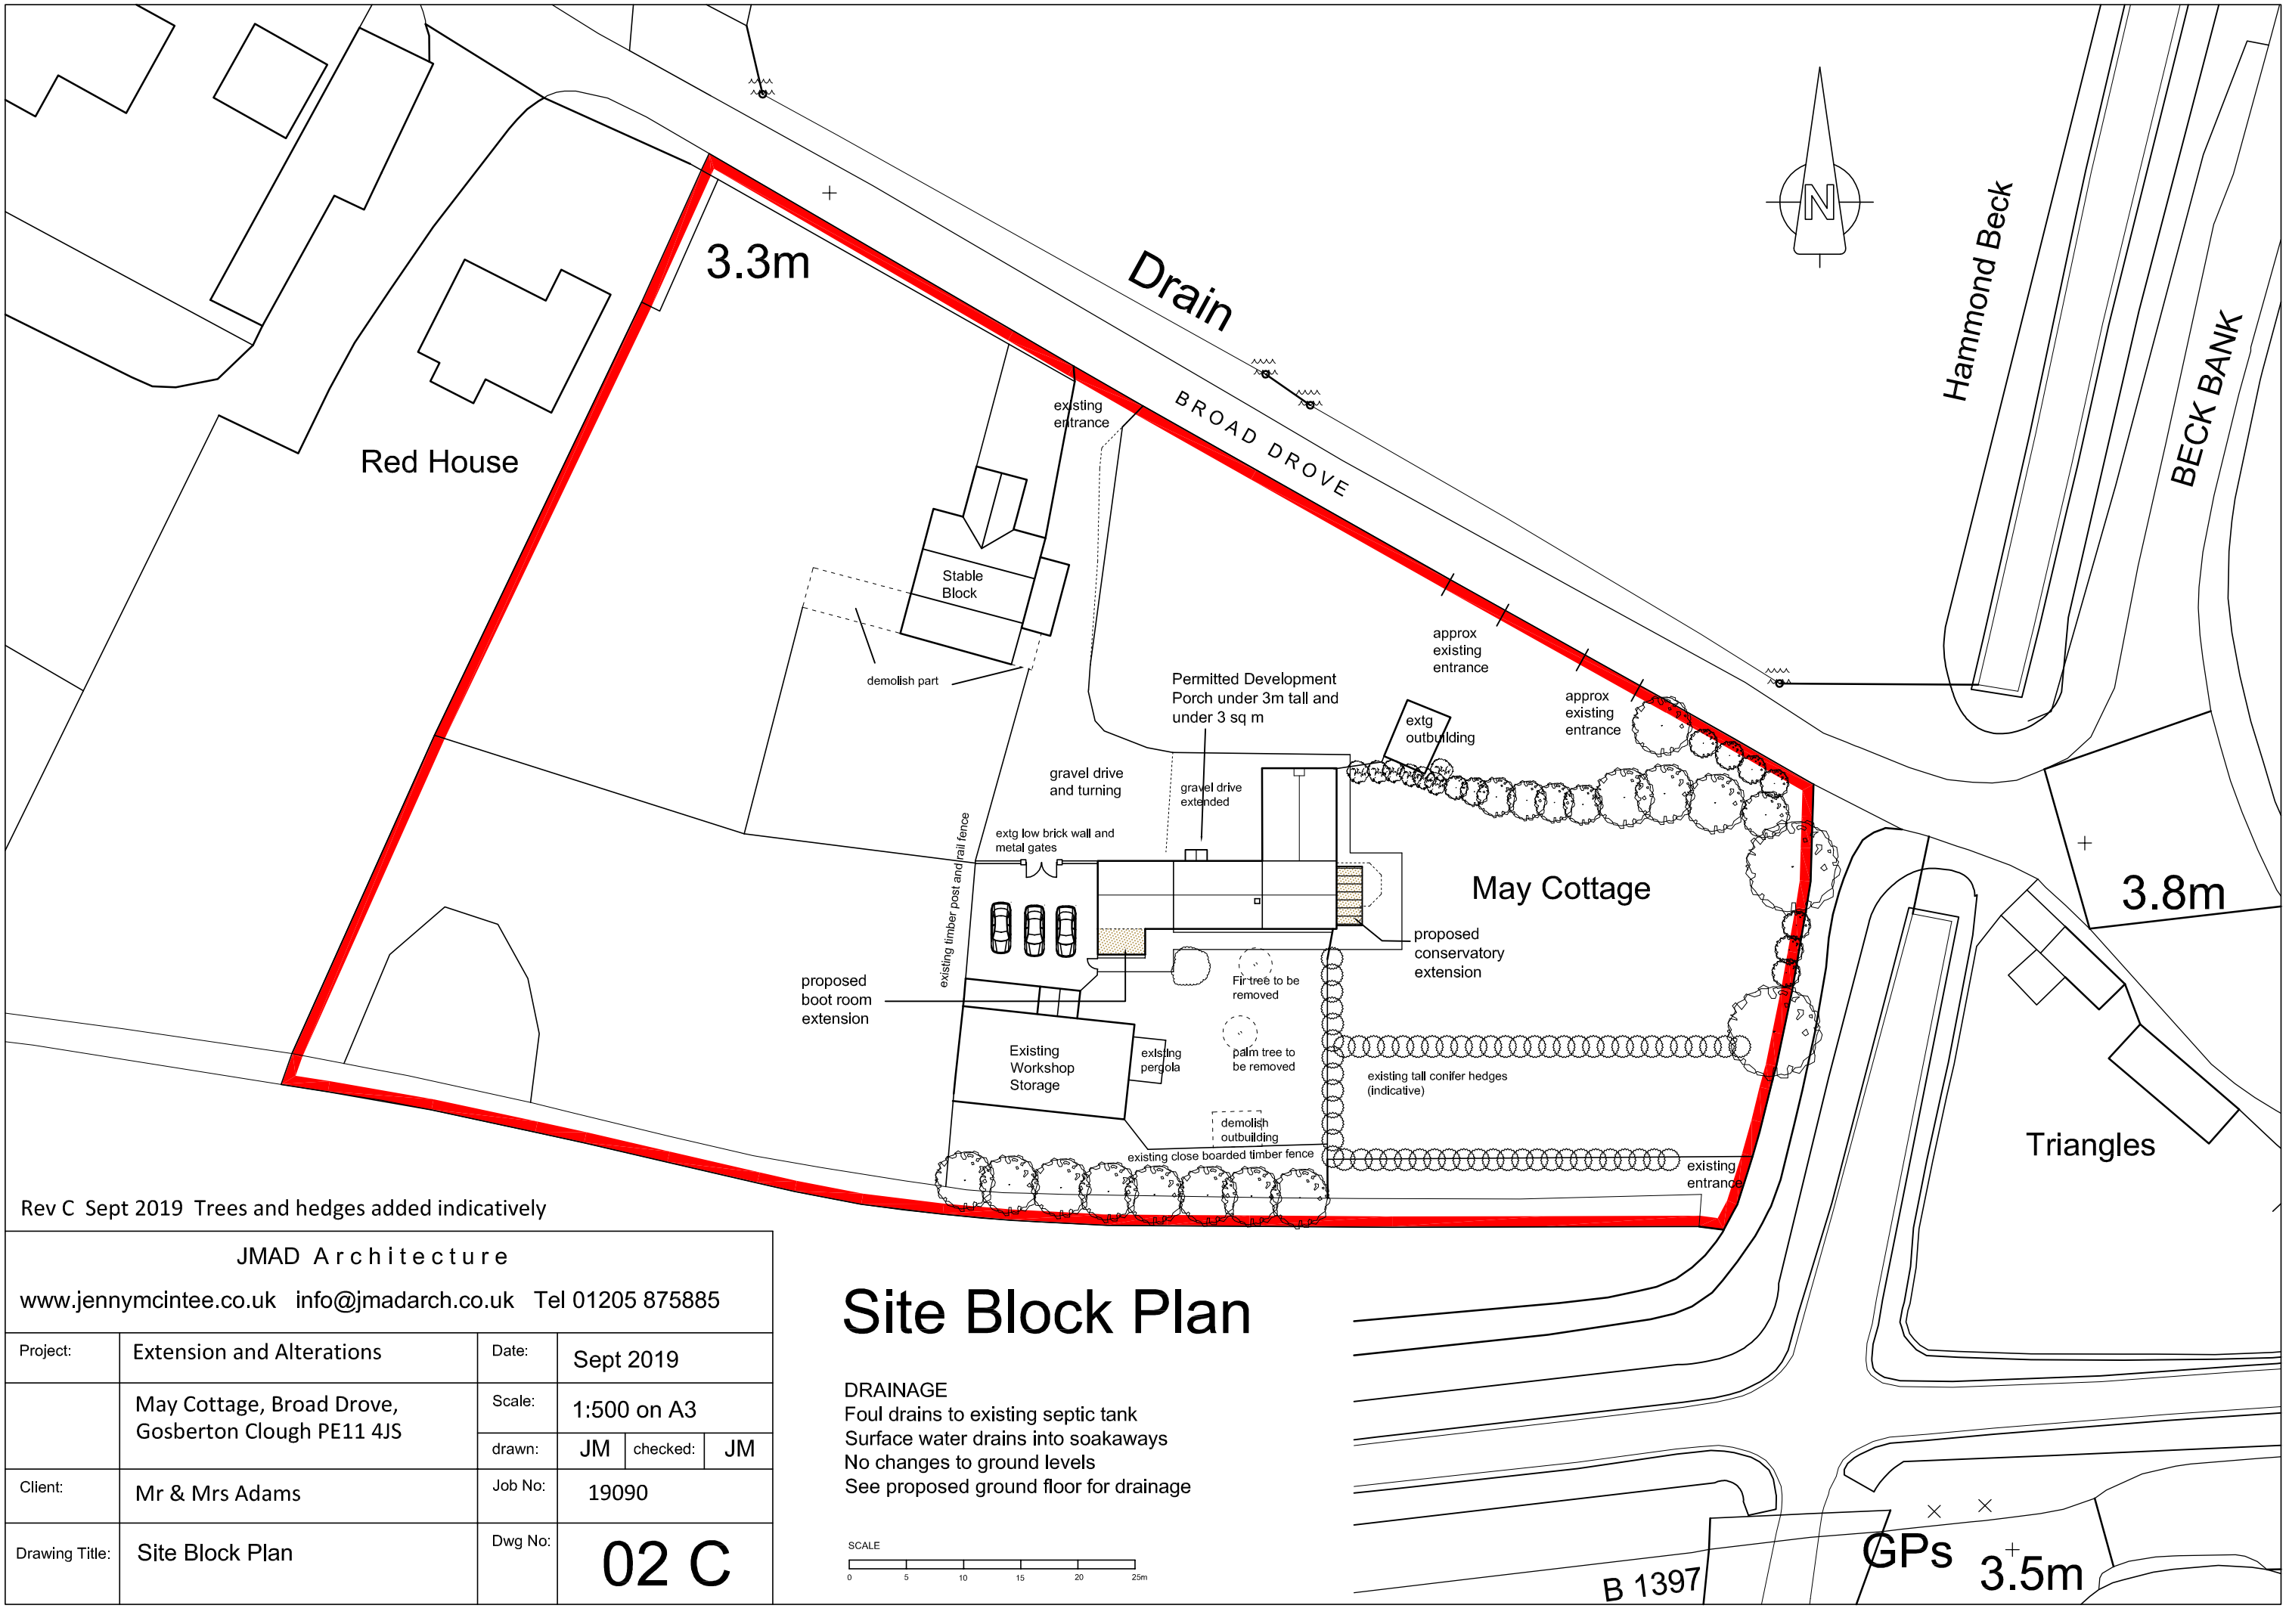

Rev C Sept 2019 Trees and hedges added indicatively

JMAD Architecture

www.jennymcintee.co.uk info@jmadarch.co.uk Tel 01205 875885

Project:	Extension and Alterations	Date:	Sept 2019
	May Cottage, Broad Drove, Gosberton Clough PE11 4JS	Scale:	1:500 on A3
		drawn: JM	checked: JM
Client:	Mr & Mrs Adams	Job No:	19090
Drawing Title:	Site Block Plan	Dwg No:	02 C

Site Block Plan

DRAINAGE
Foul drains to existing septic tank
Surface water drains into soakaways
No changes to ground levels
See proposed ground floor for drainage

SCALE
0 5 10 15 20 25m