

Drawings are to read in conjunction with the construction notes, structural engineer's calculations and truss manufacturer's details.

REVISIONS

Rev.B - Dec'2011 - site boundary [as surveyed]
plotted & siting adjusted to suit
Rev.C - Dec'2011 - drive alignment/materials
revised

Drain

WARGATE WAY

3600

new drive access and dropped
kerb pavement crossing to LCC
Highway spec.

temporary static caravan
during construction period

soakaway


conc. path

conc. path

soakaway

conc. path & new fence line

44

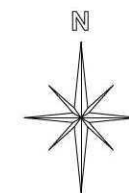

**ROBERT
LOWE**
CHARTERED
ARCHITECT

1-2 North End, Swineshead
Boston, Lincs., PE20 3LR
Phone 01205-821117
Mobile 07904519189
lowearchitect@gmail.com

Project: New Dwelling
42 Wargate Way, Gosberton
Spalding, Lincs. PE11 4HE
Client: Mr. Hollyoake & Ms. Wolsey
Drawing Title: SITE PLAN

Date: Nov'2011
Scale: 1: 200 @ A3
1: 100 @ A1

Project No: 11046
Drawing No: RL

03 C

Contractors are to check all dimensions on site and to report any discrepancy to the Architect.
Do not scale from the drawing.