


CONTACT
RON COURLAND
01205 313736
FOR QUOTE RE
NEW SUPPLY

SOUTH HOLLAND DC
HOUSING & PLANNING
05 OCT 1999
Ref: 0998/99

DETERMINED
PLAN

OVERHEAD LINE
TO BE REPLACED
WITH 70 AMPER
A-B

UNDERGROUND CABLE

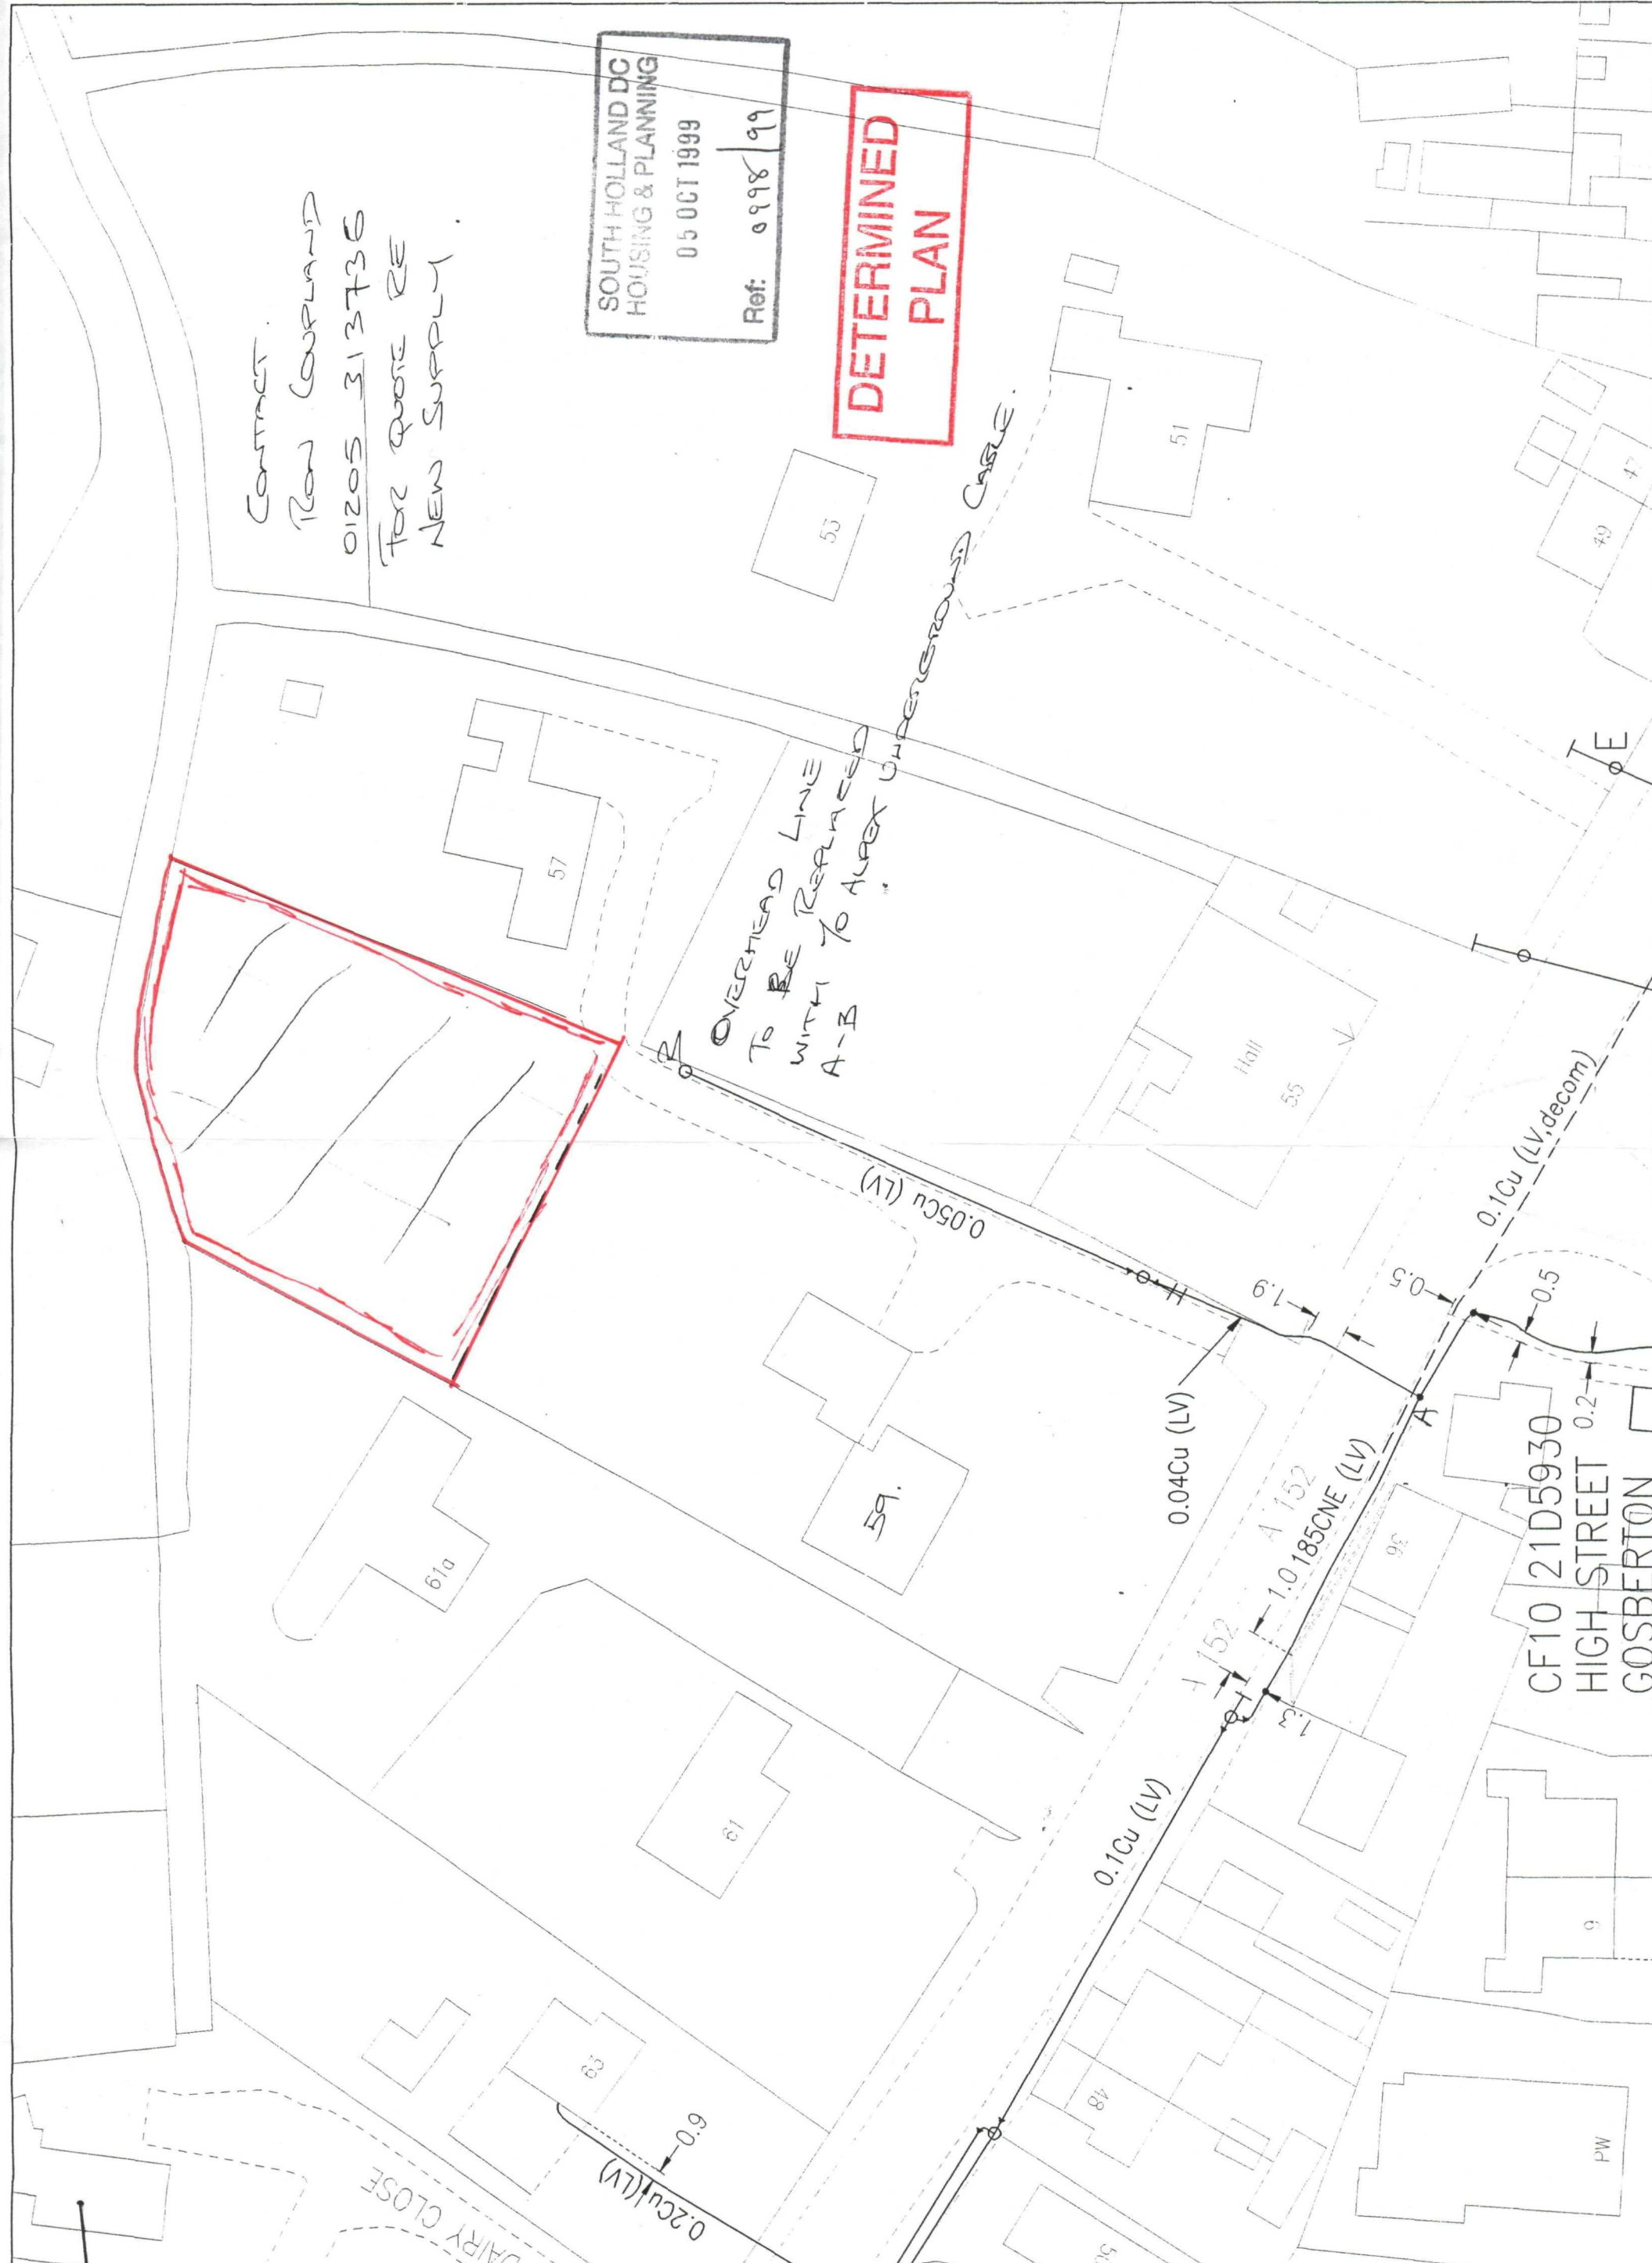

CF10 21D5930
HIGH STREET
GOSBERTON