

1050N

1000N

950N

950E


1000E

1050E

CONTROL INFORMATION				
STN	EASTING	NORTHING	LEVEL	DESCRIPTION
1	1000.00	1000.00	100.00	HILT NAIL
2	976.76	999.60	100.34	
3	980.44	1028.61	99.90	TEMPORARY
4	1014.83	1025.00	100.25	

NOTES: -
GRID OF LOCAL ORIGIN.
LEVELS ARE NOT RELATIVE TO OSBM
LEVELS ARE BASED UPON STN 1
AS SHOWN VALUE 100.00M
ALL COVERS SHOWING INVERT LEVELS
HAVE BEEN LIFTED. PIPE SIZES,
DIRECTION OF FLOW AND TYPE ARE
DETERMINED FROM ALL AVAILABLE
INFORMATION BUT ARE NOT PROVEN.

KEY: -	
BT	BRITISH TELECOM
EP	ELECTRICITY POLE
FH	FIRE HYDRANT
G	GULLY
IC	INSPECTION COVER
LP	LAMPPOST
MH	MANHOLE
CL	COVER LEVEL
IL	INVERT LEVEL
RS	ROAD SIGN
ST	STOP TAP
SV	STOP VALVE
TP	TELEPHONE POLE
GV	GAS VALVE
DP	DOWN PIPE
KO	KENB OUTLET
MK	MARKER
WO	WASH OUT
FFL	FINISHED FLOOR LEVEL
WM	WATER METER
BO	BOLLARD
RP	REFLECTOR POST
VP	VENT PIPE
DC	DRAINAGE CHANNEL
RE	RODDING EYE

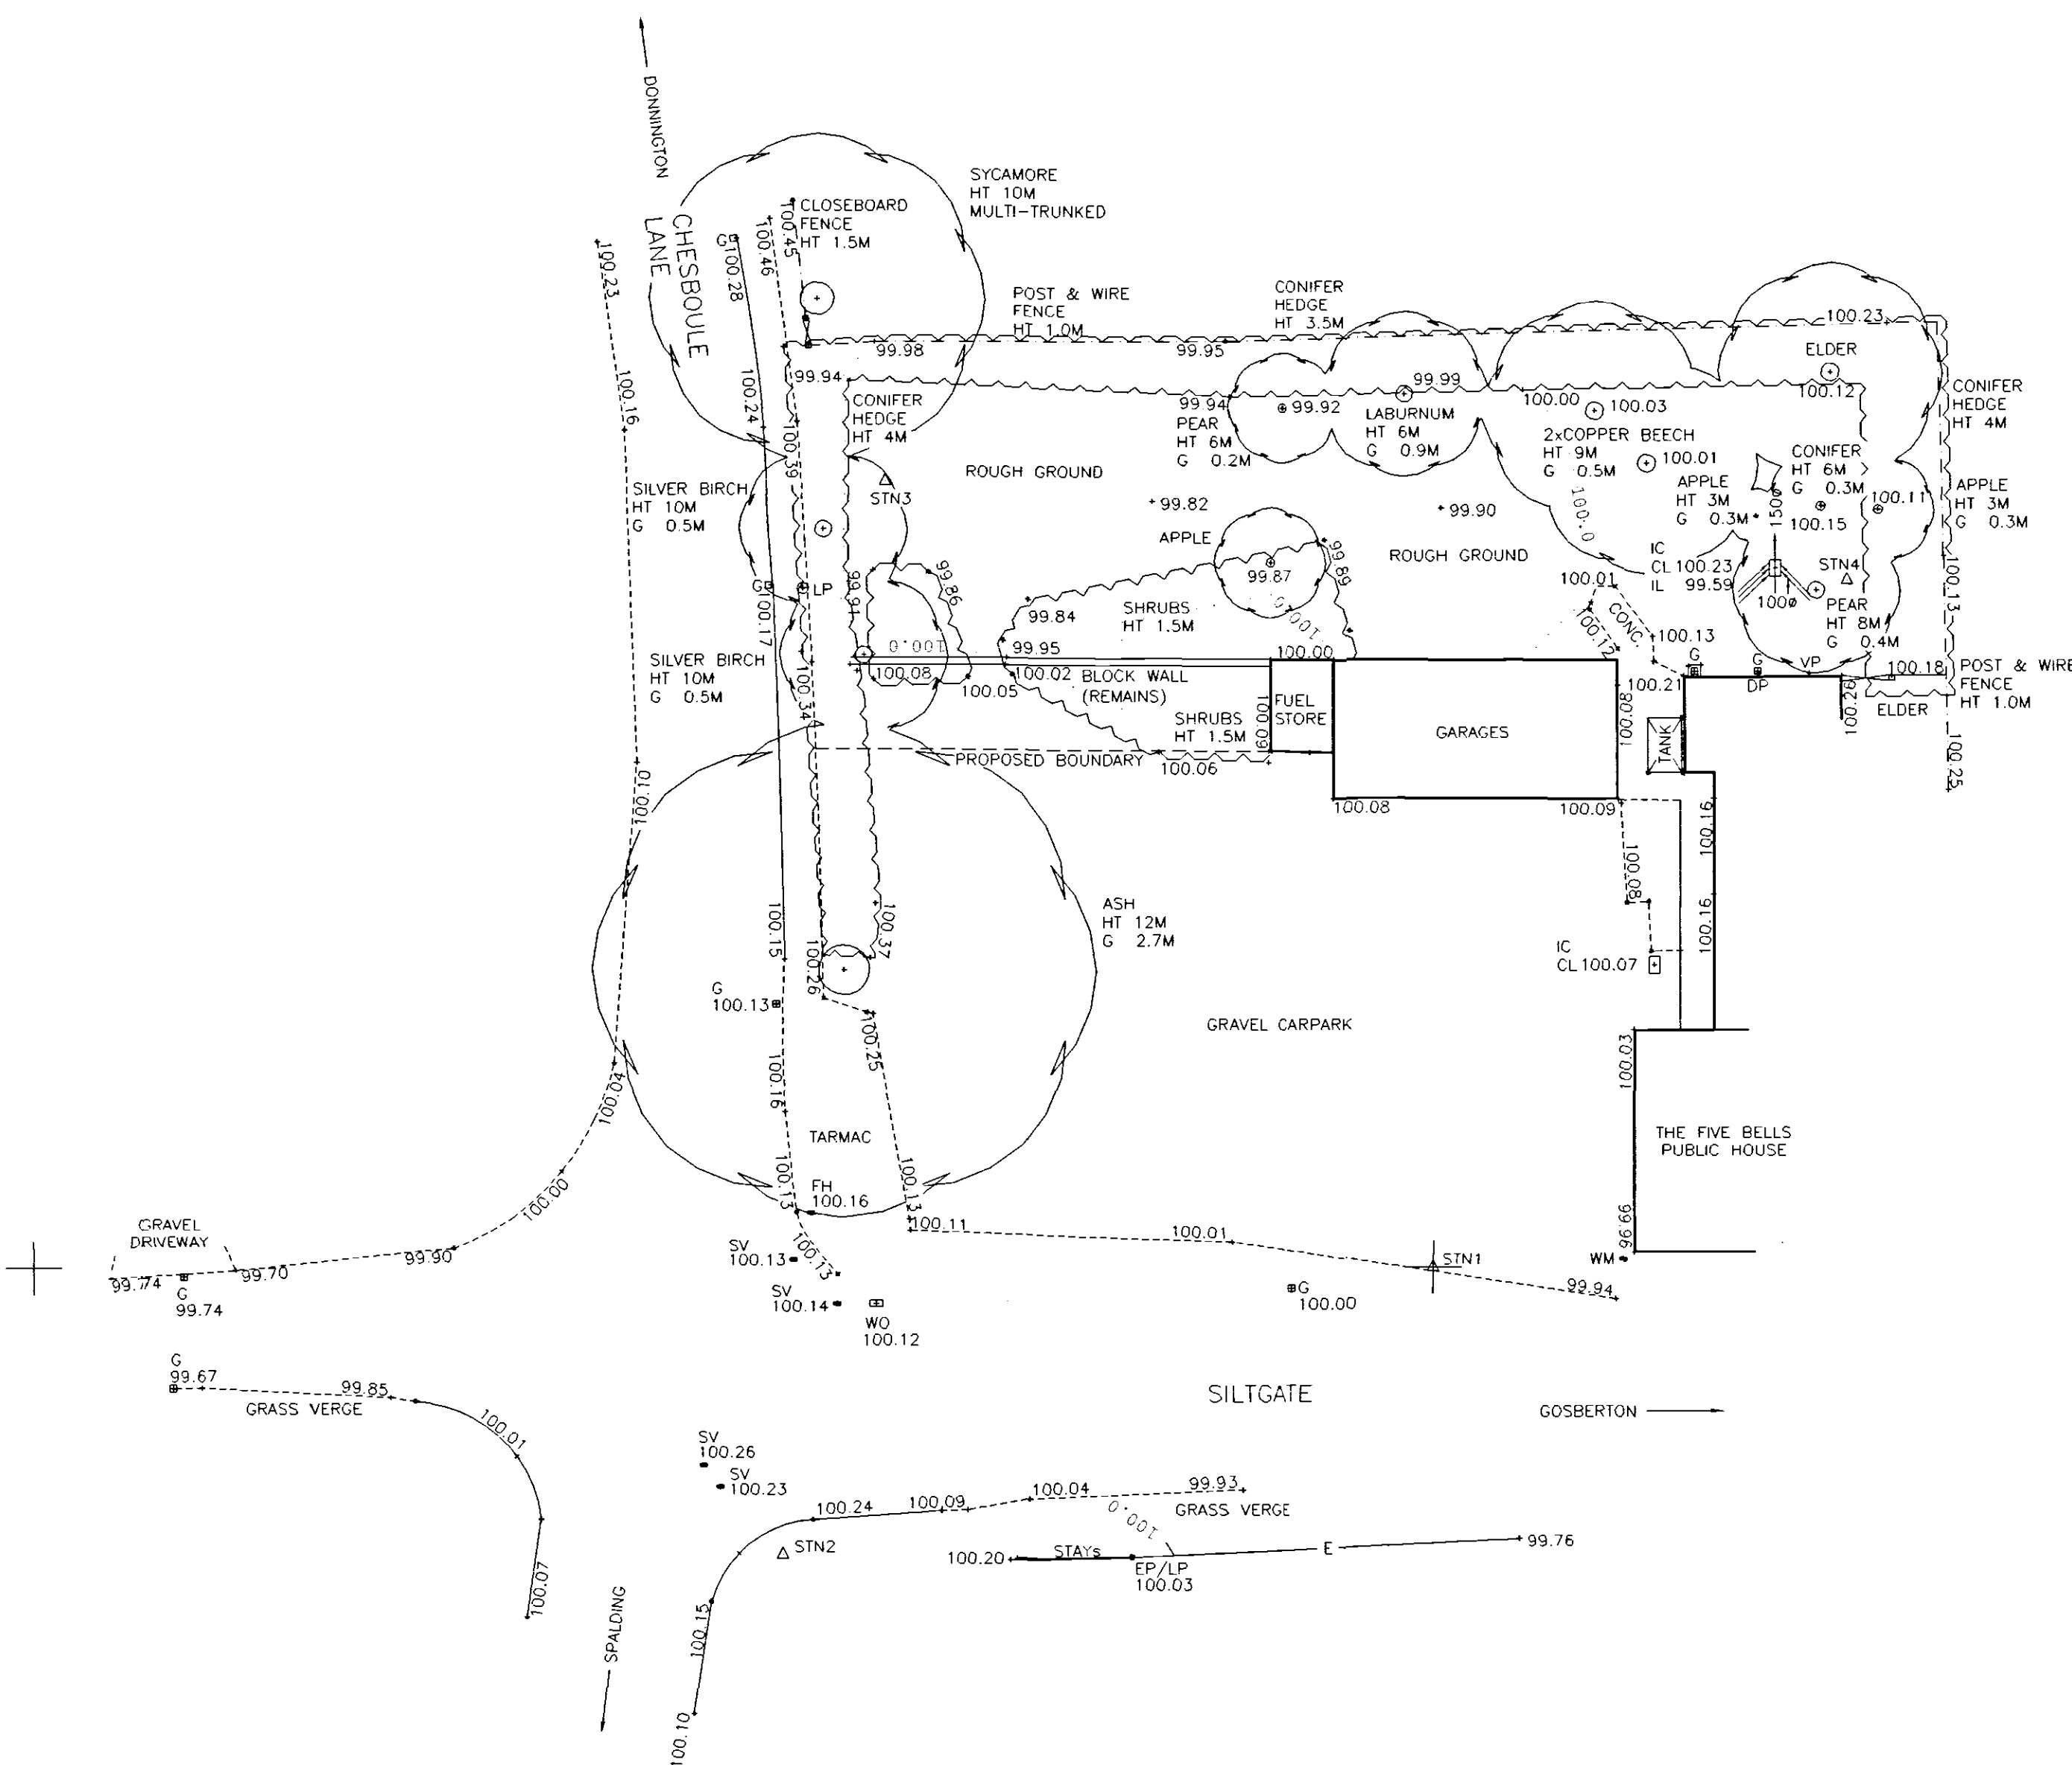

BRANDON



SURVEYS LTD

INCORPORATING MARTIN SAWYER SURVEYS

**DETERMINED
PLAN**

TELEPHONE:
SOUTH 01371 874173
MIDLANDS 01604 602287
EAST 01223 462244
NORTH 01529 421711

12 AUG 2003

MR R PRUDDEN
18 CLOVER WAY
SPALDING
LINCOLNSHIRE
PE11 3GD

BUILDING PLOT TOPOGRAPHICAL SURVEY 1:200@A1
ADJ. THE FIVE BELLS P.H.
124 SILTGATE
GOSBERTON, RISEGATE
SPALDING JULY 2003

DRAWN BY: - P.M.S.
DRAWING NUMBER: - MS-1862