



COM NOTE:
The design has been undertaken as far as possible to avoid risks to health and safety or to reduce and control the effects of any unavoidable risks. Any relevant information identifying risks which are not able to be eliminated will be included within the project Health and Safety file.

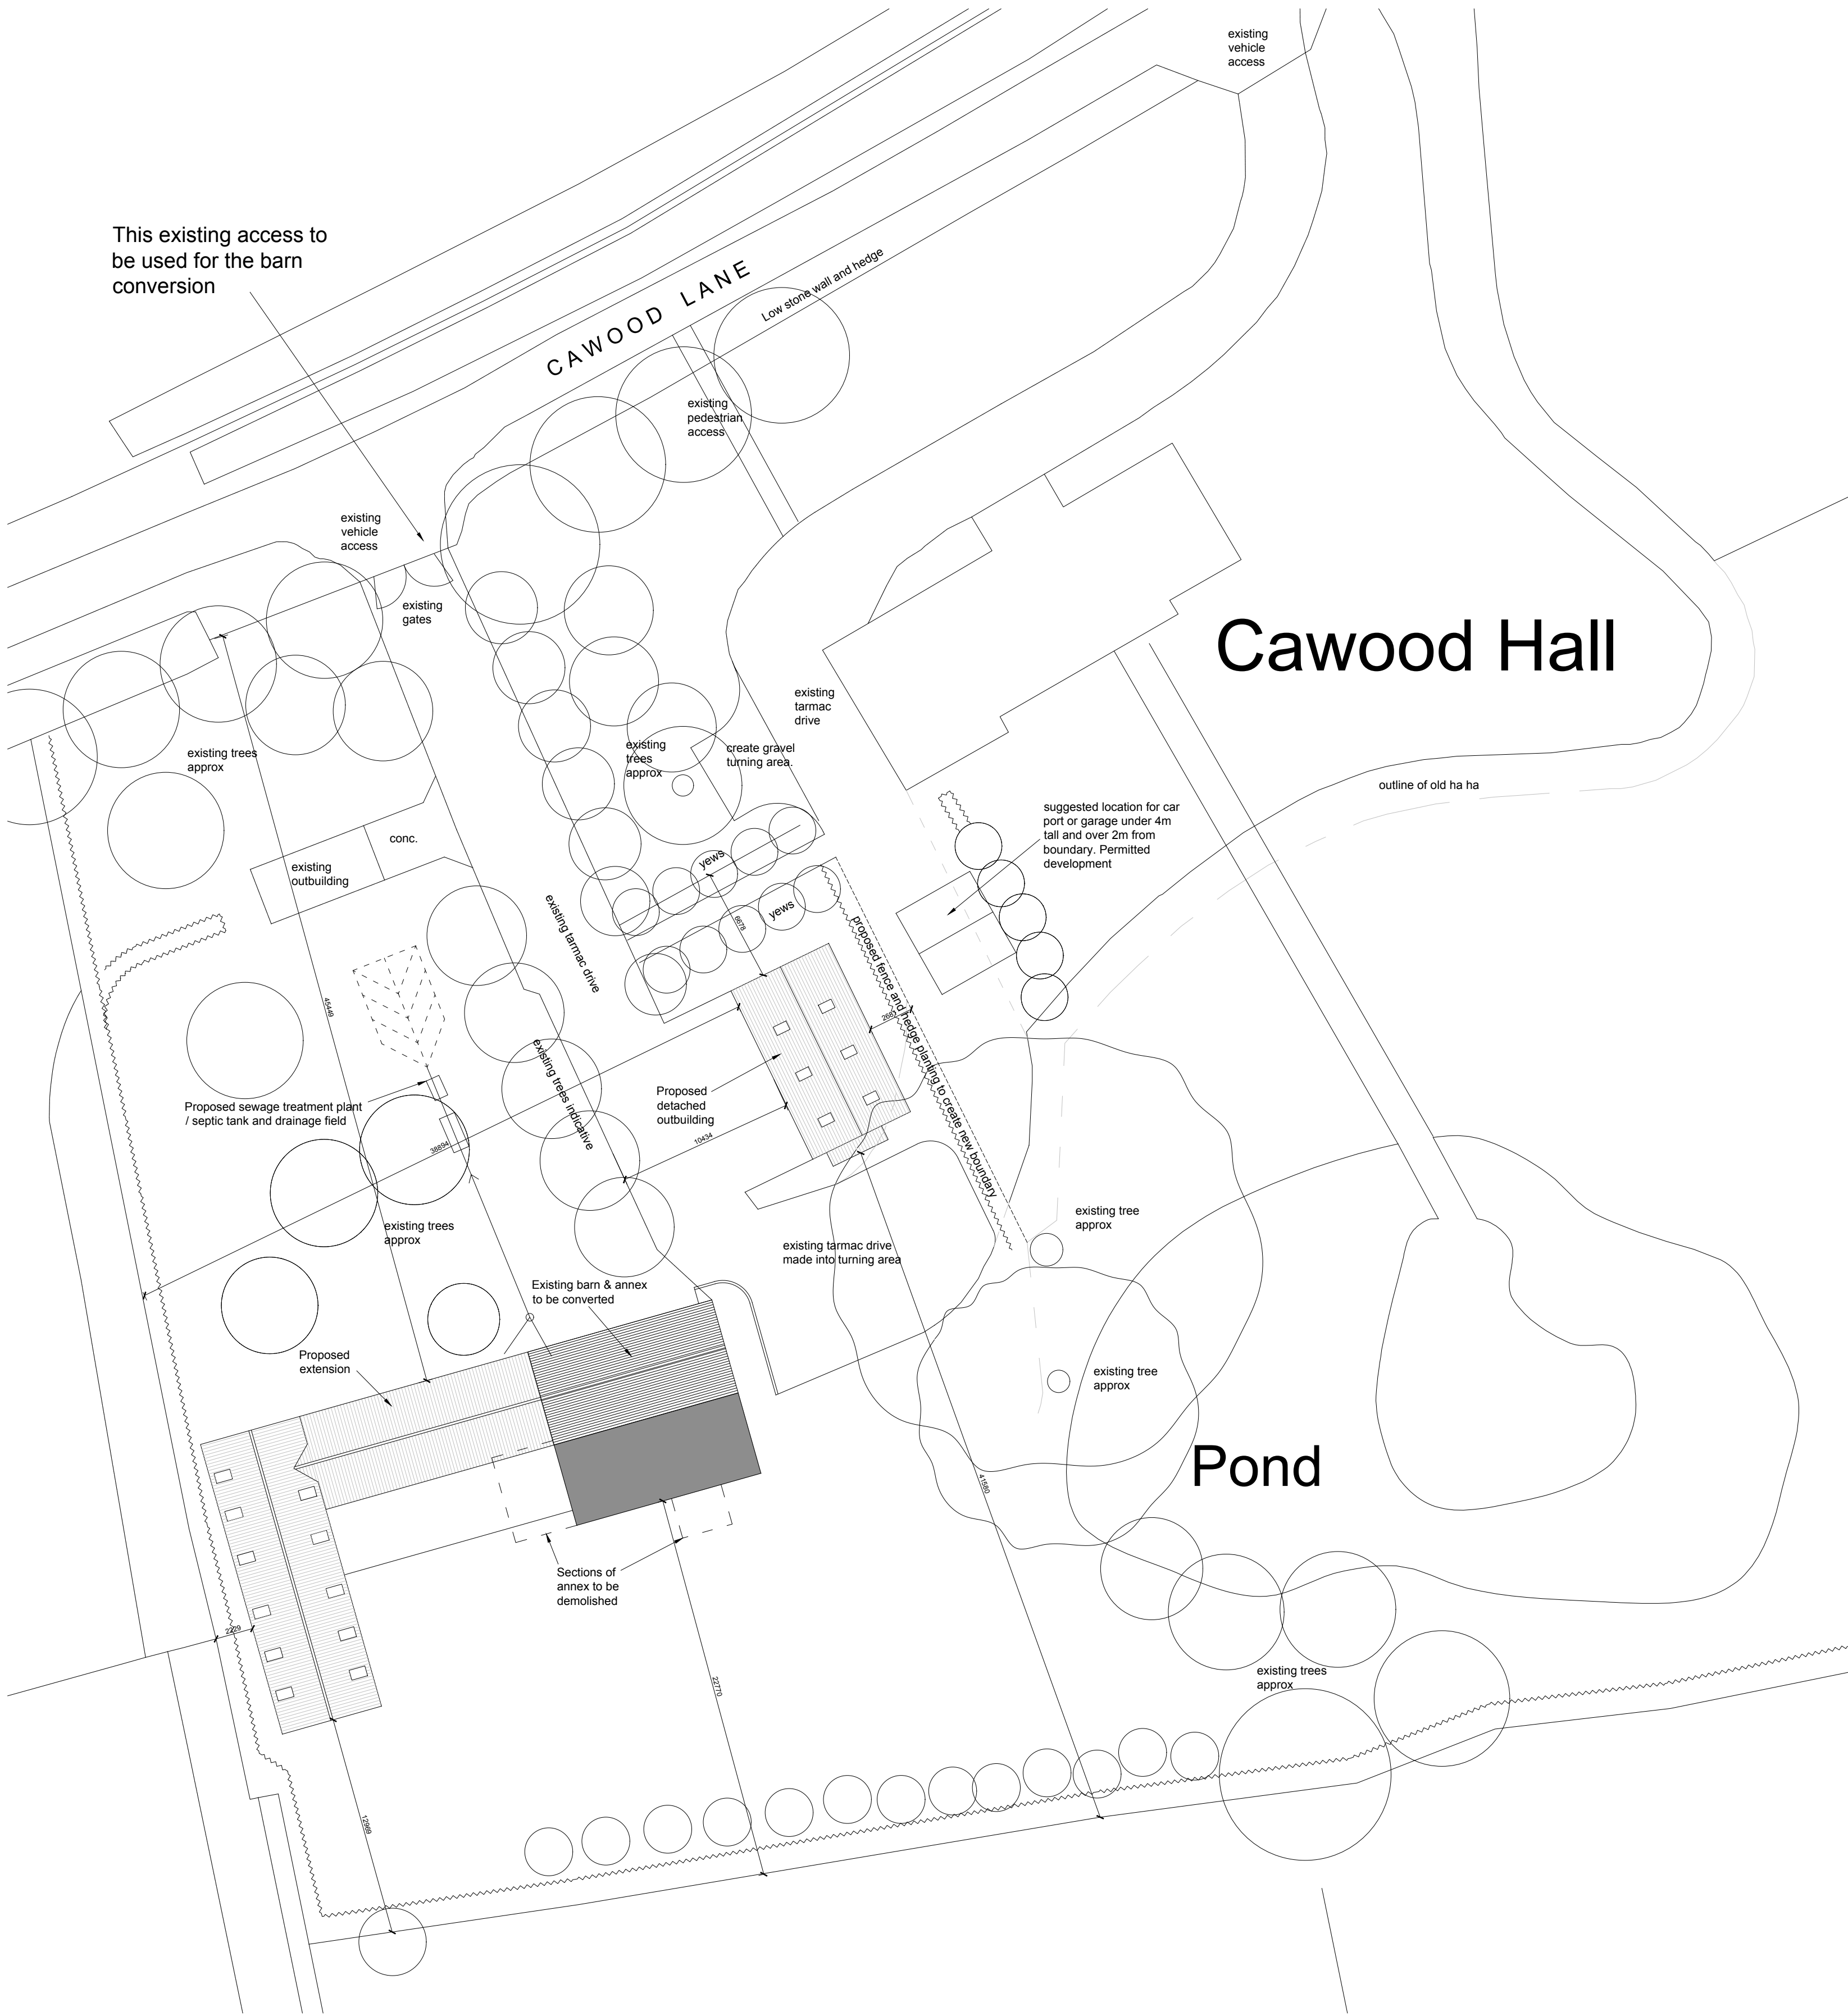

Proposed Block Plan 1:250

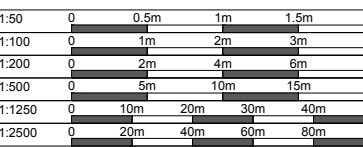

© All layout details are reproduced from drawings owned & provided by the client, with their permission for re-use. Therefore, JB Architectural Design Services can accept no responsibility for US copyright issues.


EXISTING SURVEY DETAILS WERE PROVIDED BY THE CLIENT, THEREFORE JB ARCHITECTURAL DESIGN SERVICES CANNOT ACCEPT ANY RESPONSIBILITY FOR INCORRECT MEASUREMENTS OR ANOMALIES / ERRORS AS A RESULT OF



Location Plan 1:1250



Existing Block Plan 1:500

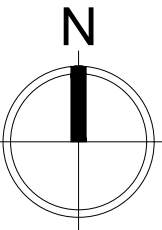

THIS DRAWING IS FOR THE PURPOSE OF OBTAINING PLANNING PERMISSION ONLY

18 November 2017
JB Architectural Design Services
DRAFT

Revisions:

JB Architectural Design Services
24 Riseigate Road, Gosberton
Spalding, Lincs. PE11 4EZ

M: 07837 735718
E: info@brammadesign.co.uk
W: www.brammadesign.co.uk

Client: Mrs S Brown
Project: Apple Tree Farm, Cawood Hall
Cawood Lane, Gosberton

Drawing: Conversion of barns to residential
Location & Block Plans

Scale: 1:250, 1:500, 1:1250
Drawing Number: 119-01-LBP-01

Do not scale or measure from this drawing. All dimensions to be checked on site or in the existing plans and drawings. All dimensions must be reported to the client. This drawing should be used in conjunction with any associated specifications, standard details, schedules and drawings. Drawings should be kept up to date. The copyright in this drawing is owned by JB Architectural Design Services.