


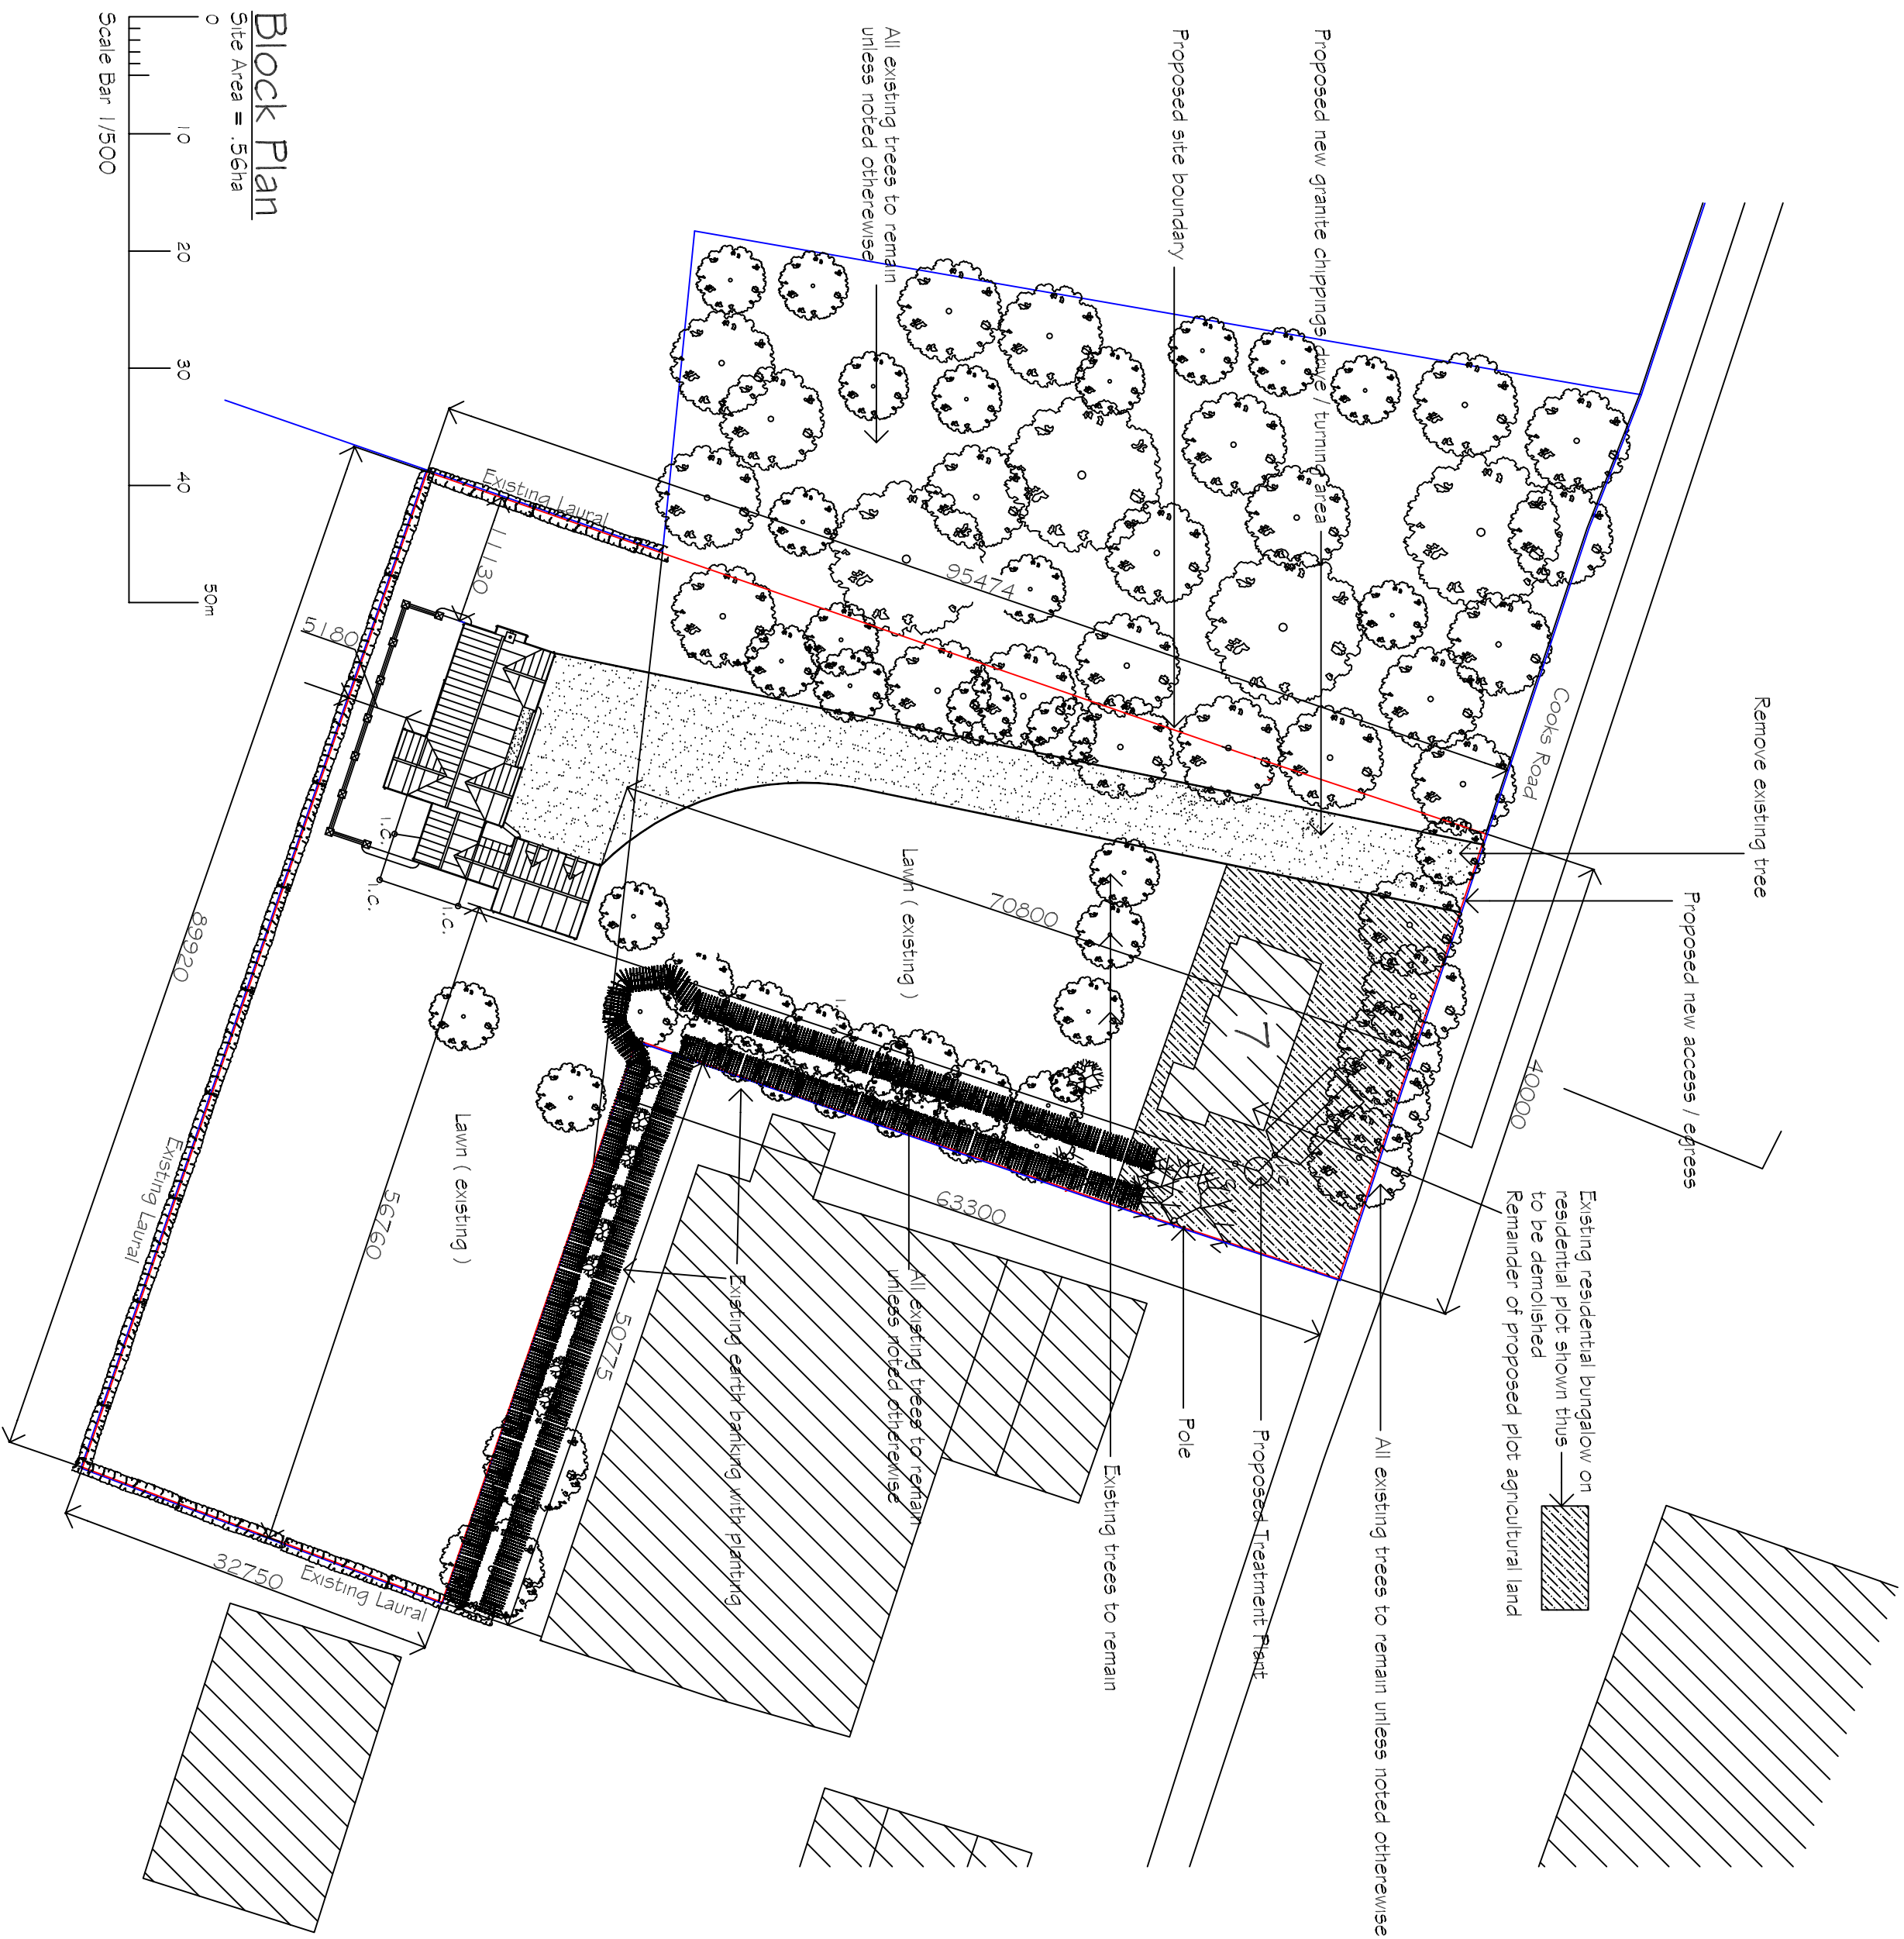

REVISIONS	BY	DATE
C Facing pwr & roof tile revised to suit clients comments issued to SHDC Planning	mjlw	18/1/22
B Four drainage run revised	mjlw	17/2/21
A Revised to suit Building Regs submission	mjlw	12/9/21

DRAWN	MJW	DATE	21/10/20
SCALE	1 / 500	CHECKED	

CLIENT


Mr P. Thorold
5 Bank House Farm
Cooks Road
Gosborton
Spalding Lincs
PE11 4PE

PROJECT

Proposed replacement dwelling and change of use from agricultural to residential land at 7 Cooks Road Gosporton Spalding Lincs PE11 4PE

DETAILS

Location / Block Plan

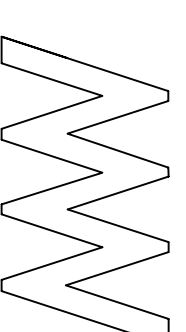

Malcolm Watson
architectural - detailing services
Residential - Commercial - Industrial - Agricultural
Planning & Building Regulations Submissions

13 Wmberley Way, Finchbeck, Spalding, Lincs. PE11 3RY.
Tel / Fax : 01775 767650
email : mjw.13@btinternet.com



DRWG No. 595/LP/BP/2020