




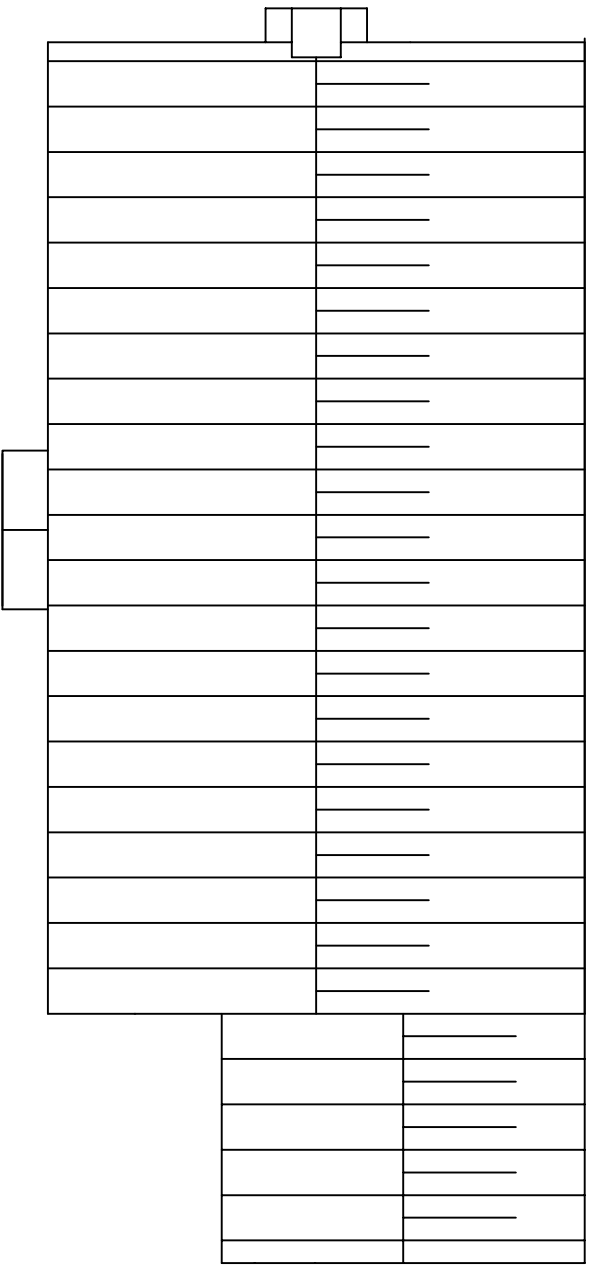

PROPOSED ROOF LAYOUT 1:100

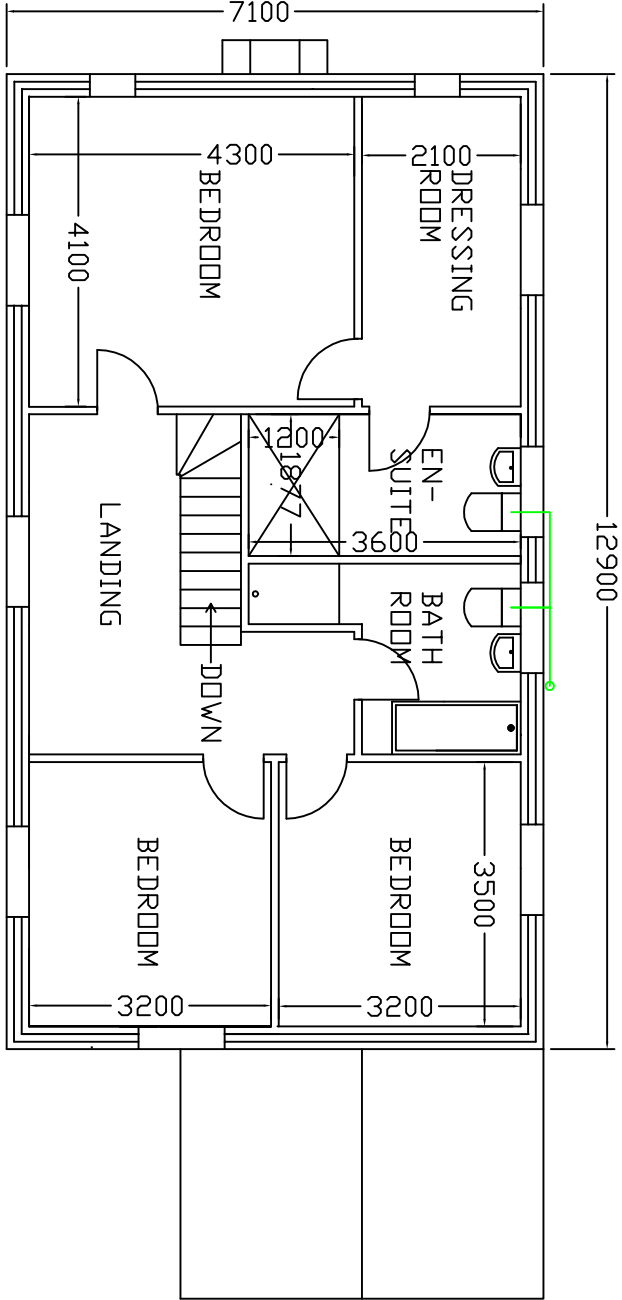


PROPOSED FIRST FLOOR LAYOUT 1:100

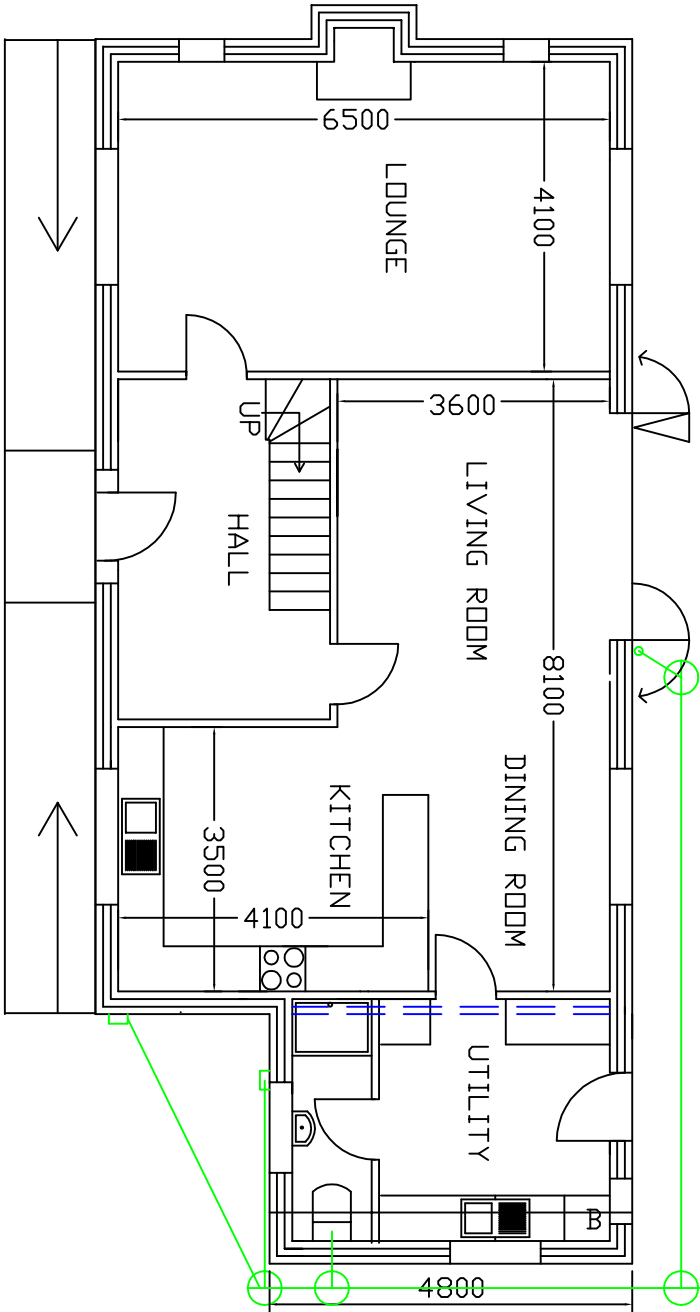

PROPOSED GROUND FLOOR LAYOUT 1:100

SCALE BAR METRES

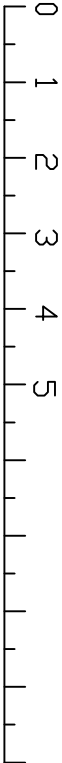

NOTES

Design & Management.co.uk

7 West Fen
Fritchville
Boston
Lincs
PE22 7EX

Tel 01205 750775

JOB TITLE

Proposed Layout
Fossils Farm
Nortgate
Gosberton Lincs PE11 4LJ

SCALE

1:100 on A3

DATE

Nov 2022

DESIGNED & DRAWN BY Design and Management.co.uk which is a trading name of Planning and Property Consultants.co.uk which is a trading name of Planning and Property Consultants.co.uk. All drawings are supplied subject to the conditions which are available on request.
© COPYRIGHT KEITH BAKER 11/2022