



SIDE EAST ELEVATION

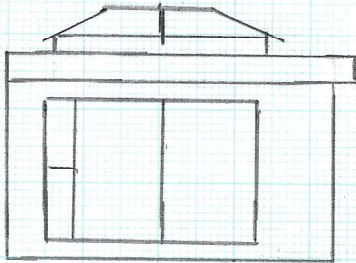

REAR NORTH ELEVATION

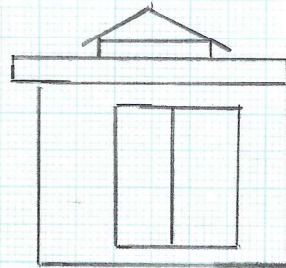

1 2 3 4 5
scale 1:100

1. GARDEN ROOM CONSTRUCTED ON SITE OF DEMOLISHED EDWARDIAN STYLE CONSERVATORY.
2. SIDE WEST ELEVATION IS EXISTING WALL FROM CONSERVATORY, WITH HEIGHT REDUCED.
3. FLAT ROOF CONSTRUCTION WITH FIBREGLASS FINISH.
4. ROOF LANTERN FITTED TO FIBREGLASS COATED UPSTANDS 2.8m x 1.4m, ANTHRACITE FINISH
5. SOFFITS TO NORTH AND EAST ELEVATIONS EXTEND 28cm FROM BRICK LINE, ANTHRACITE FINISH
6. FIXED PANE UPVC WINDOWS TO NORTH ELEVATION, ANTHRACITE FINISH
7. TOP OPENING UPVC WINDOW AND SLIDING PATIO DOOR TO EAST ELEVATION, ANTHRACITE FINISH.

65 WESTHORPE ROAD, GOSBERTON, PETT HEN

DRAWG No R220/2