




Front Elevation

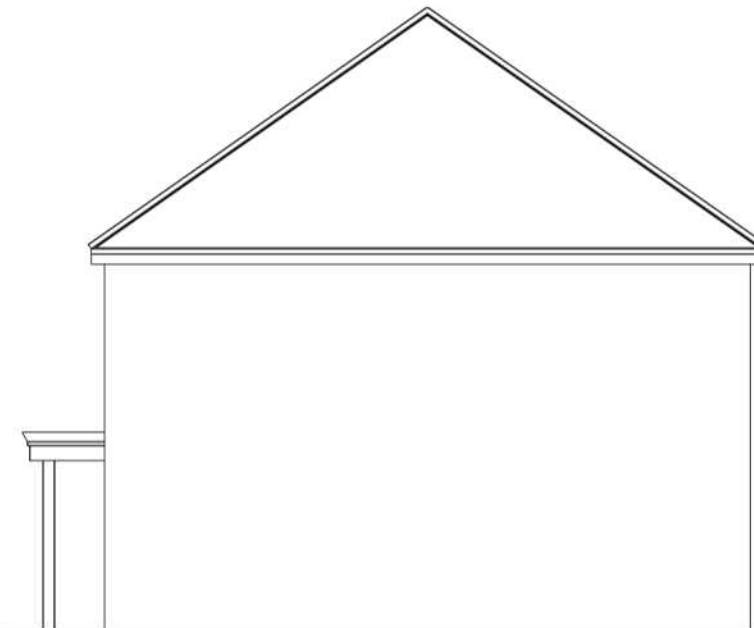


Side Elevation




Rear Elevation




Side Elevation

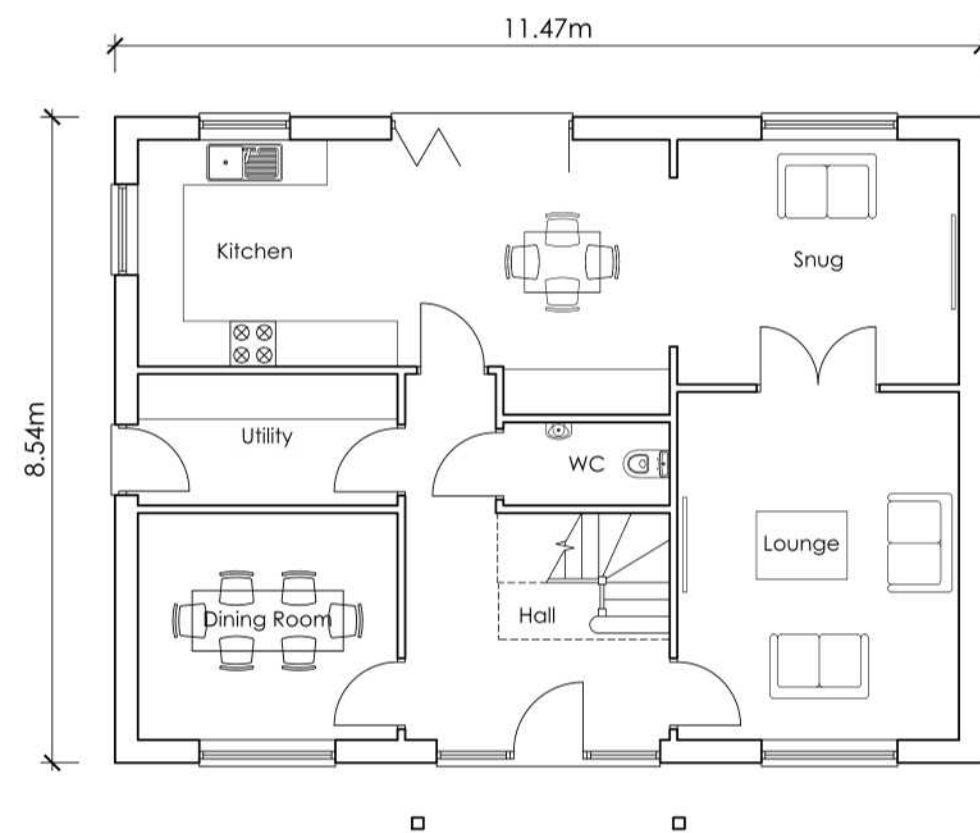

Ground Floor Plan

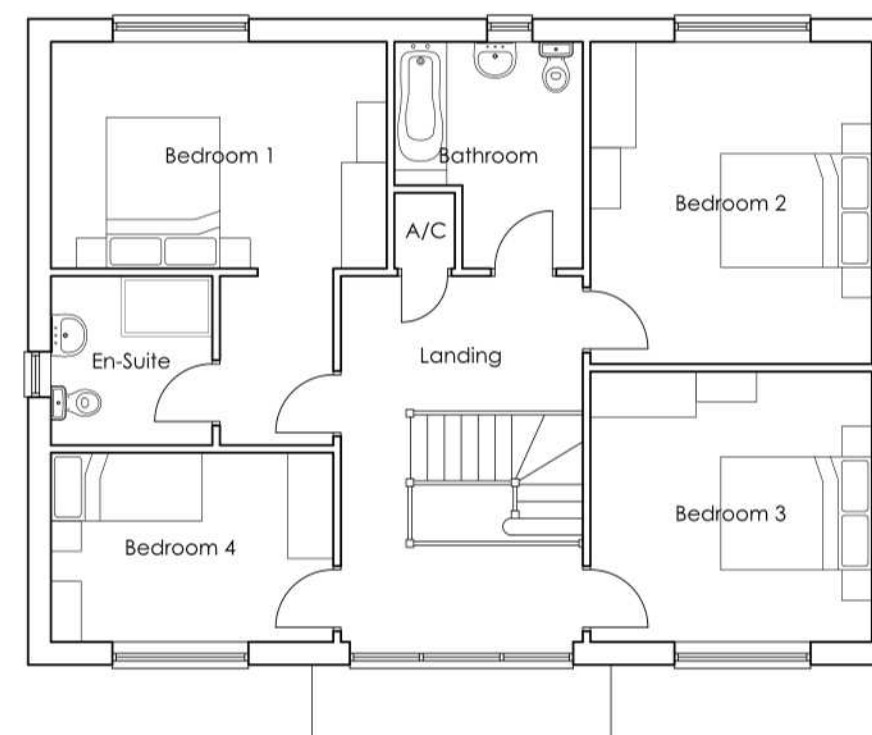

First Floor Plan

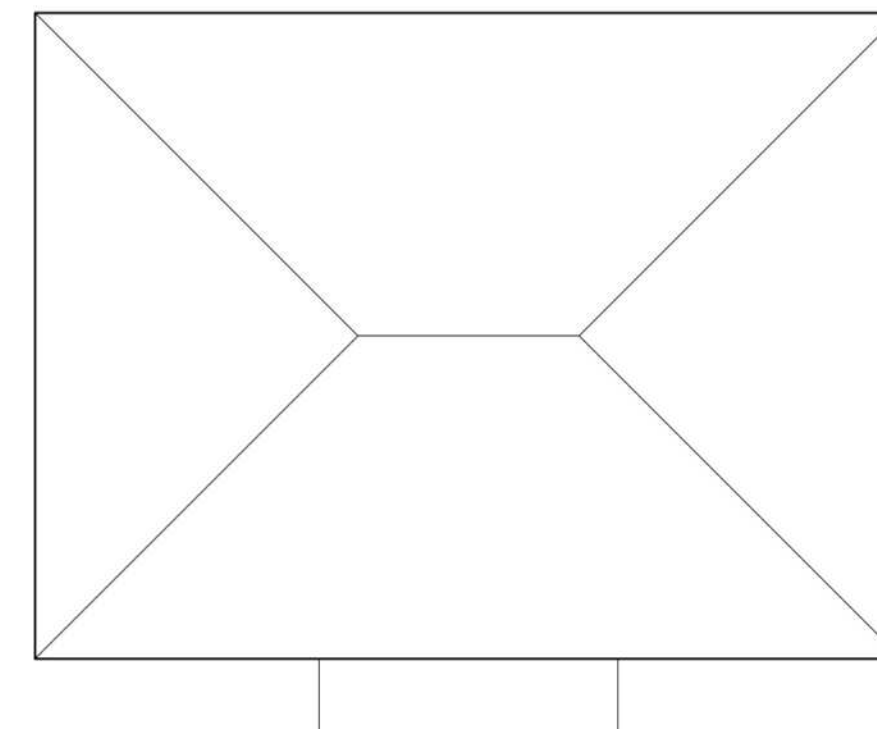

Roof Plan

A	06.12.2021	OS	Kitchen window on side elevation amended.
REVISION	DATE	DRAWN	DESCRIPTION



KING'S LYNN INNOVATION CENTRE,
INNOVATION DRIVE, KING'S LYNN,
PE30 5BY

T: 01553 970033
E: design@studio11architecture.co.uk
W: www.studio11architecture.co.uk

CLIENT RTW Construction & Developments Ltd

PROJECT Proposed residential development off
Boston Road, Gosberton

DRAWING Mallard - Floor Plans & Elevations

DRAWN	PROJECT DESIGNER	PROJECT DIRECTOR
EG	KB	KB
DATE	SCALE	PAPER SIZE
10.11.2021	1:100	A2

DRAWING NUMBER
525.Mal.01

Working in partnership with Ralph Charman Associates & Eleven Consultants

