


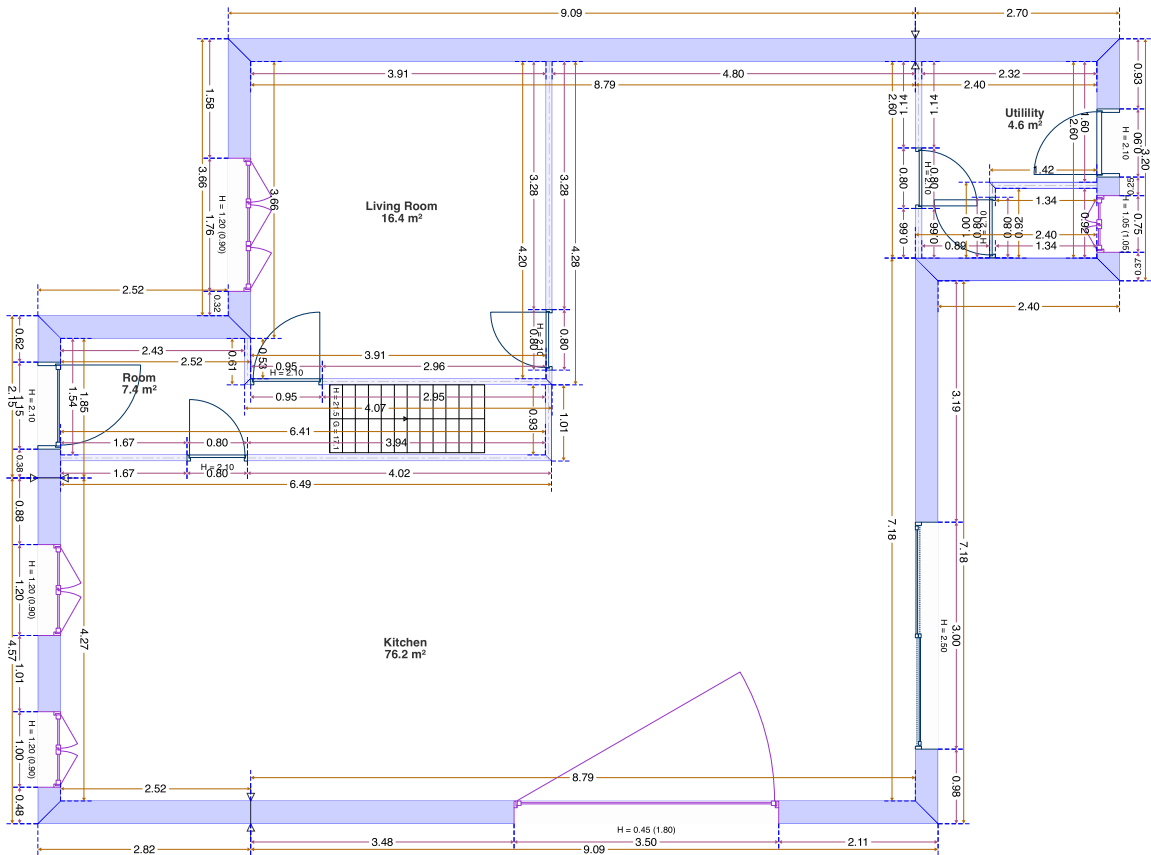

Plan 8

Proposed ground floor



Scale: 1:100

