


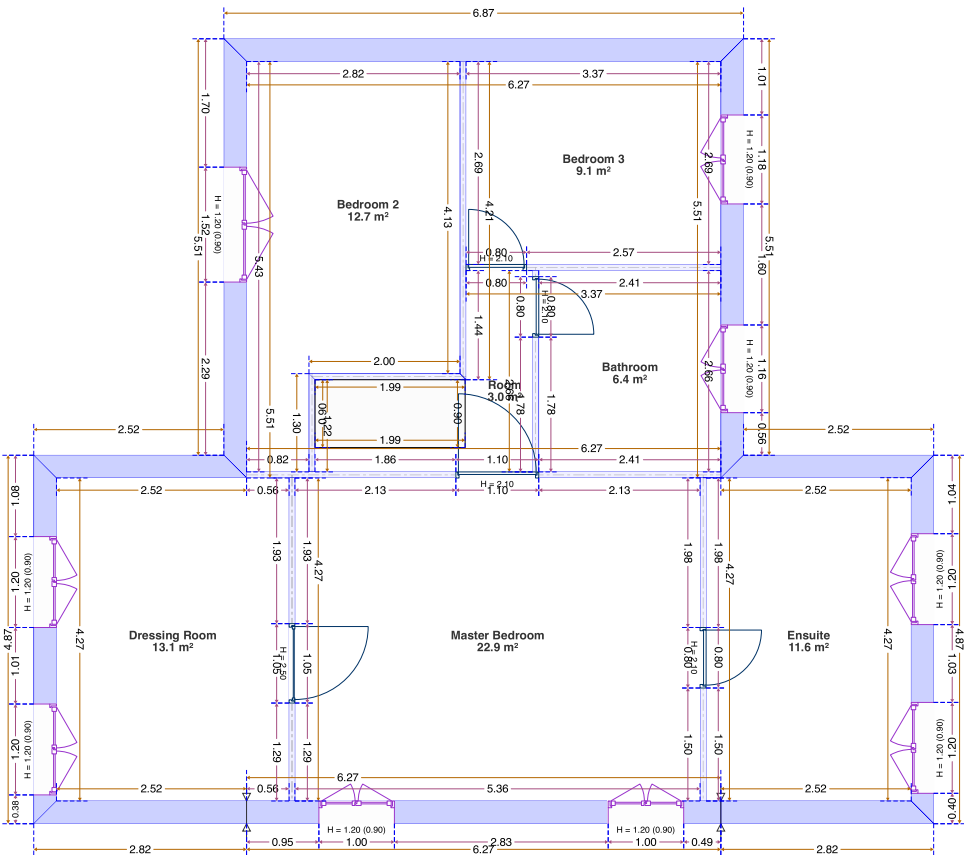

Proposed first floor

Plan 9



Scale: 1:100

