


Plan 10

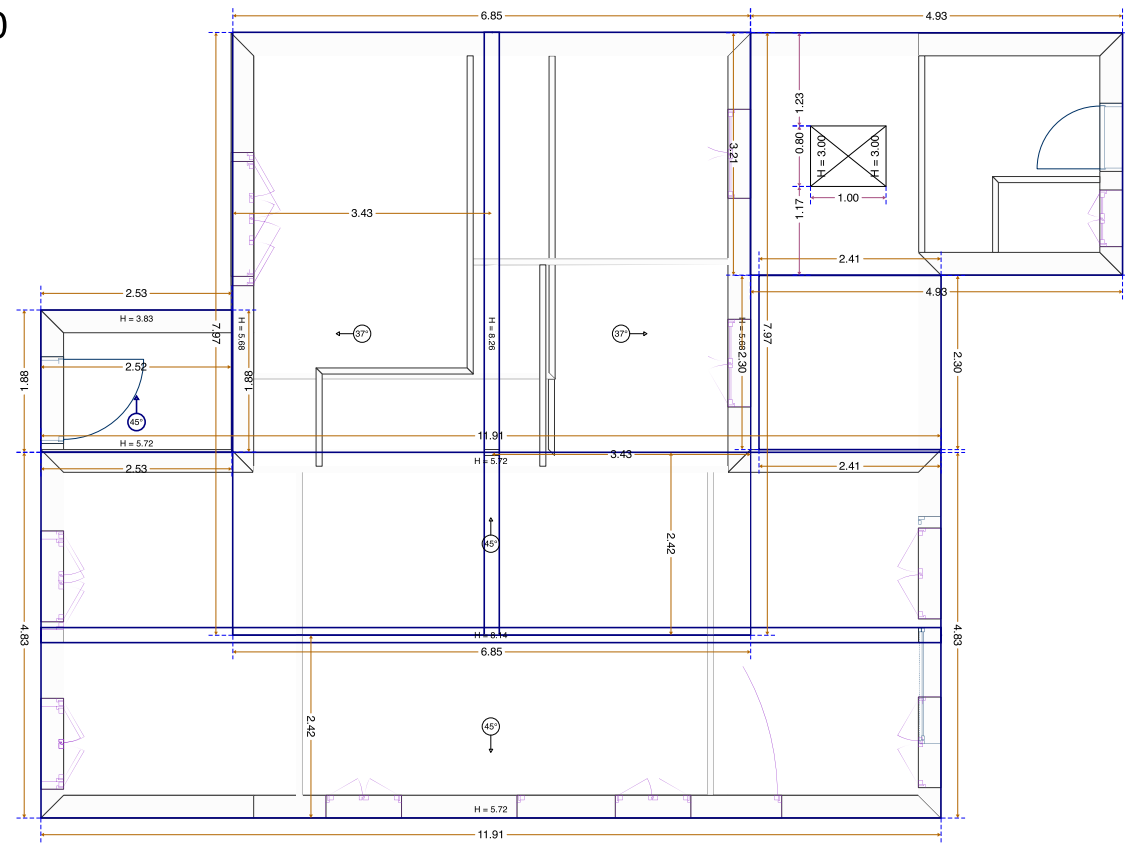

0

10m