


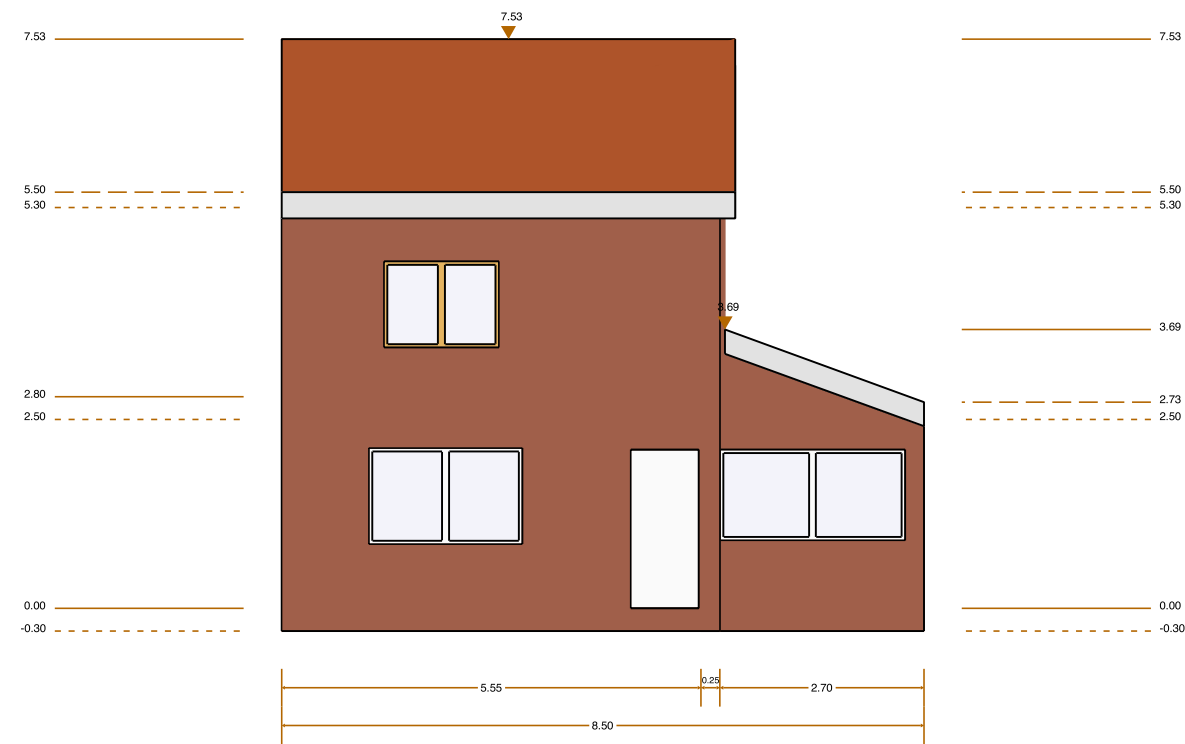

Plan 5



Scale: 1:100

